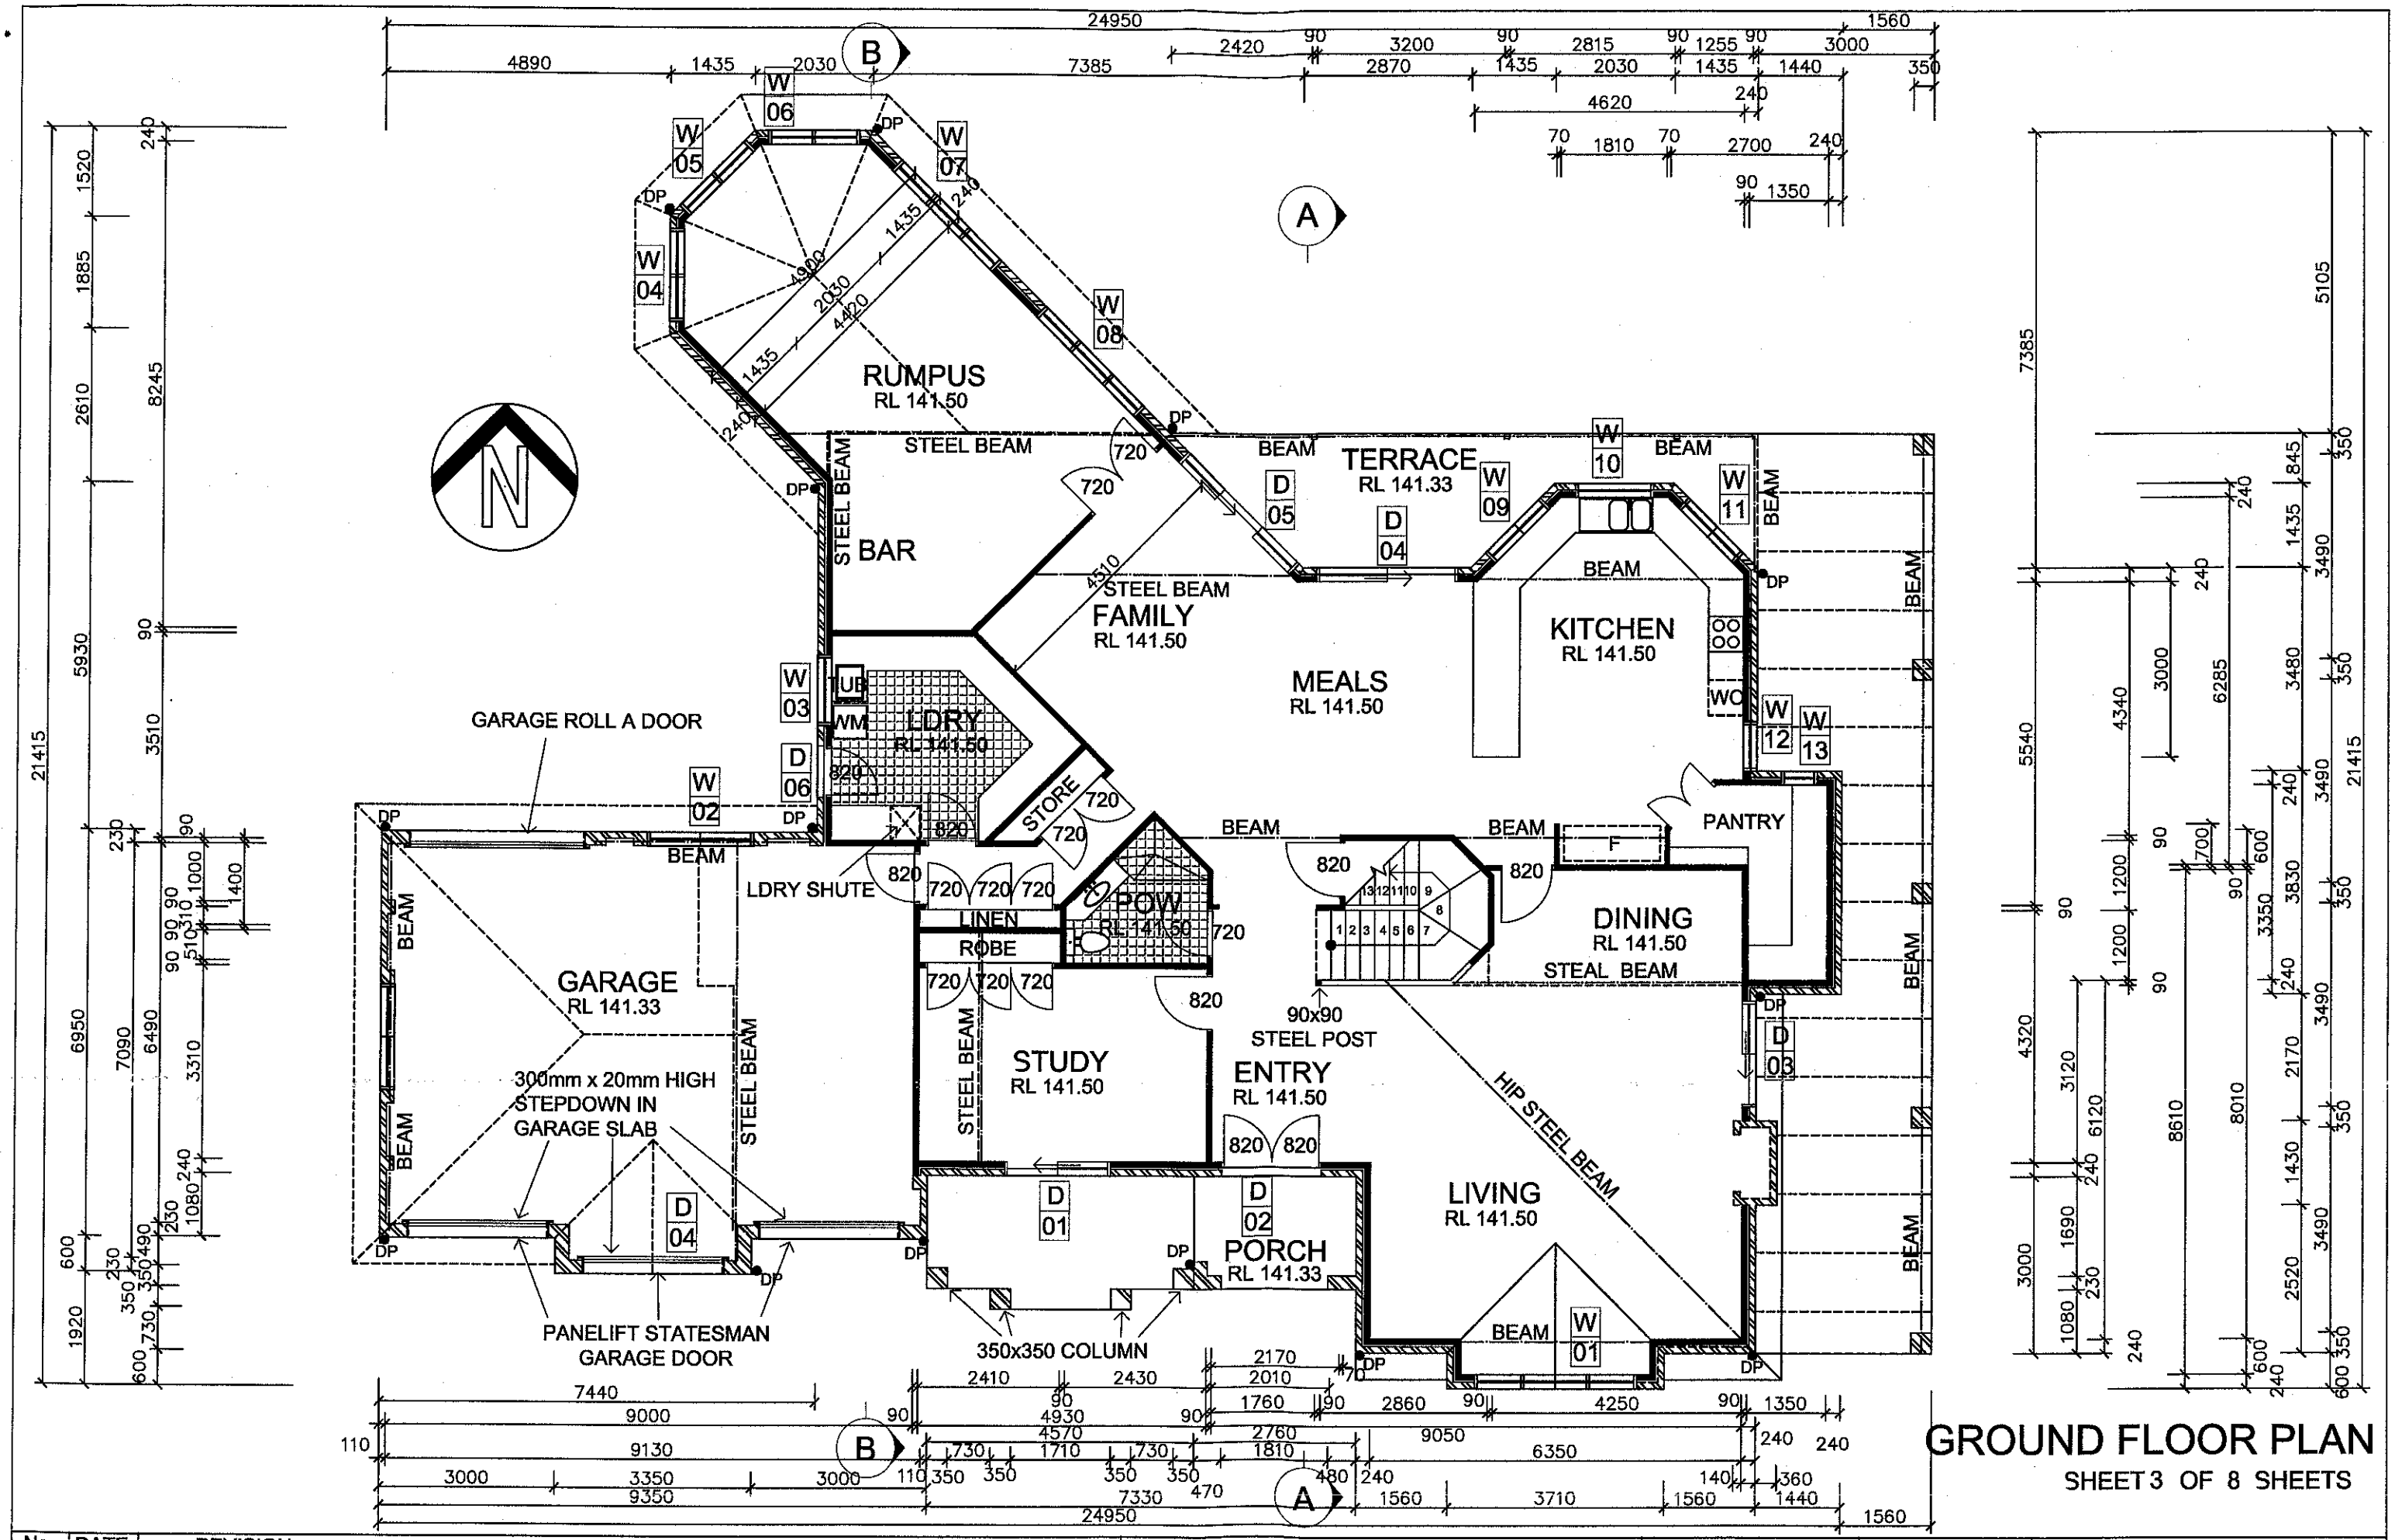

GROUND FLOOR PLAN

SHEET 3 OF 8 SHEETS

No.	DATE	REVISION

HOME TEAM
CONSTRUCTIONS PTY LTD
187-189 WINDSOR RD, NORTHMEAD 2152
PHONE (02) 9639 5555

DATE : 3/09/04
DRN : MT
CHECKED :
SCALE : 1:100
COPYRIGHT

CLIENT :
FOR : MR L & MRS M CHIEW
AT : LOT 2
WALTER ROAD
INGLESIDE