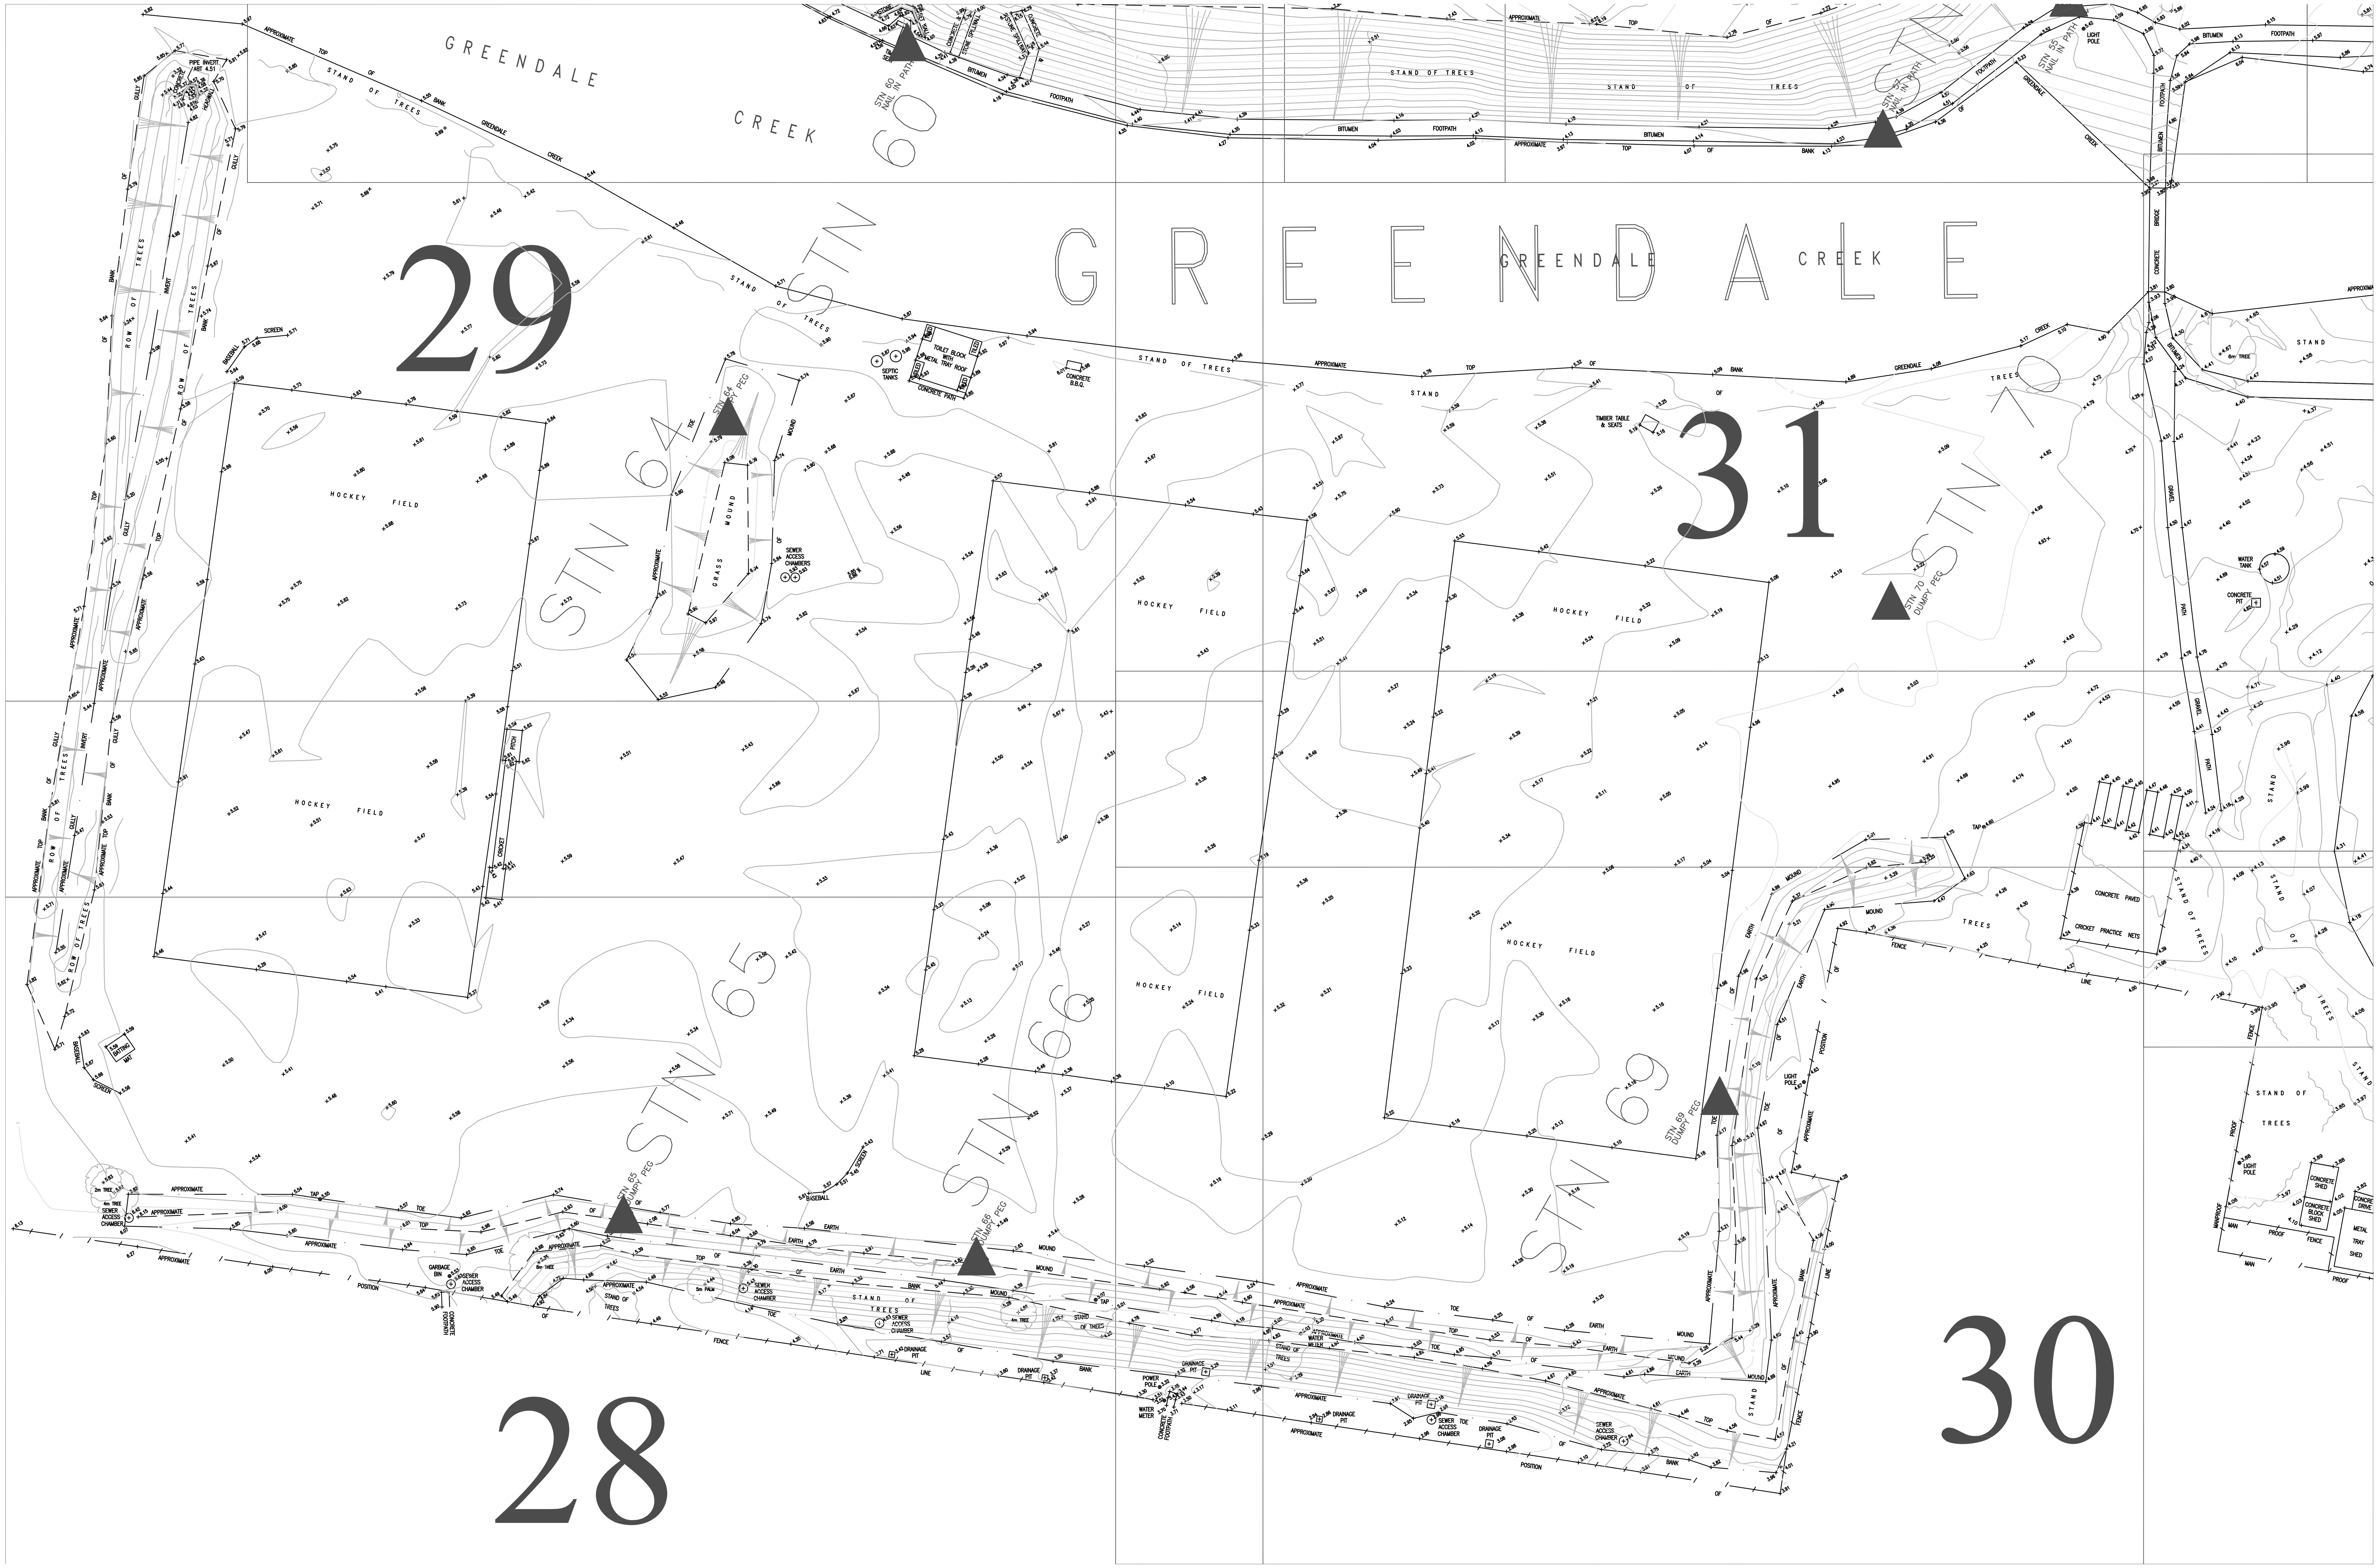
GREENDALE CREEK
GREENDALE
29
31
28
30
STN 60 NAIL IN PATH
STN 57 NAIL IN PATH
STN 55 NAIL IN PATH
LIGHT POLE
STN 64 DUMPY PEG
STN 65 DUMPY PEG
STN 66 DUMPY PEG
STN 69 DUMPY PEG
STN 70 DUMPY PEG
HOCKEY FIELD
CRICKET PITCH
TOILET BLOCK WITH METAL TRAY ROOF
SEPTIC TANKS
CONCRETE PATH
CONCRETE B.B.Q.
TIMBER TABLE & SEATS
SEWER ACCESS CHAMBERS
GRASS MOUND
STAND OF TREES
ROW OF TREES
PIPE INVERT ABT 4.51
HEADWALL
BASEBALL SCREEN
BATTING MAT
GARBAGE BIN
CONCRETE FOOTPATH
POWER POLE
WATER METER
DRAINAGE PIT
CONCRETE BRIDGE
BITUMEN FOOTPATH
GRAVEL PATH
WATER TANK
CONCRETE PIT
CONCRETE PAVED
CRICKET PRACTICE NETS
CONCRETE SHED
CONCRETE BLOCK SHED
METAL TRAY SHED
CONCRETE DRIVE
MANPROOF FENCE
APPROXIMATE POSITION OF FENCE LINE