© COPYRIGHT : COPYRIGHT OF THIS PLAN AND THE ACCOMPANYING CAD FILE(S) WHERE APPLICABLE VESTS WITH ASPECT DEVELOPMENT & SURVEY Pty. Ltd.
: THE PLAN AND CAD FILE SHALL ONLY BE USED BY THE ADDRESSED CLIENT FOR THE PURPOSE FOR WHICH THE SURVEY WAS CARRIED OUT.

LOCALITY SKETCH

UBD AREA: SYD REVISION: 54
MAP: 176 REF: F14
GPS S E

NORTH

MM DP 215008

D - DENOTES DOOR
W - DENOTES WINDOW - GROUND FLOOR
W2 - DENOTES WINDOW - SECOND LEVEL
GD - DENOTES GARAGE DOOR
SP - DENOTES SOLAR PANELS

ALL TREE HEIGHTS AND SPREAD ARE APPROXIMATE ONLY AND ARE SHOWN FOR TENDER PURPOSES ONLY. ALL TREE RELATED ISSUES TO BE REFERRED TO AN ARBORIST

APPROXIMATE POSITION OF SEWER MAIN (BY DBYD) REFER TO DBYD DIAGRAM FOR DETAILS. NOTE: PRIOR TO ANY DESIGN AND CONSTRUCTION, A SEWER PEGOUT MUST BE UNDERTAKEN TO DETERMINE THE EXACT LOCATION OF THE SEWER LINE.

(E) NOTE: BUILDER TO CONFIRM WITH RELEVANT ENERGY/TELECOMMUNICATIONS PROVIDER THAT THE ZONE OF OVERHEAD LINES WILL NOT AFFECT HOUSE DESIGN & CONSTRUCTION. IF POSITION OF OVERHEAD LINES IS CRITICAL, EXTRA SURVEY MAY BE REQUIRED.

DIAL BEFORE YOU DIG
www.1100.com.au

HOW TO PROTECT SURVEY MARKS BEFORE WORKS COMMENCE
For details refer to -
https://www.spatial.nsw.gov.au/ data/assets/pdf file/0003/221736/Protecting Survey Marks June2018 Final.pdf
Find out if there are survey marks located in the area of interest by:
1. Viewing the Permanent survey mark layer on SIX Maps - maps.six.nsw.gov.au and print the map showing location of survey marks.
2. Download the Permanent Survey Mark Locality Sketches.
3. Inspecting the site, paying particular attention to survey marks located in the footpath, kerb or gutter.

IF NO SURVEY MARKS ARE AFFECTED COMMENCE WORKS
IF SURVEY MARKS ARE IN THE AREA & COULD BE AFFECTED BY THE WORKS, eg. disturbed or removed
1. Apply for Surveyor General Approval - Survey Mark(s) Removal.
2. Where required contact a Registered Surveyor to assist with the conditions of approval.

PENALTIES FOR DISTURBING SURVEY MARKS
The unauthorised removal, disturbance or destruction of survey marks is costly to the community. Section 24(1) of the Surveying and Spatial Information Act 2002 states a person must not remove, damage, destroy, displace, obliterate or deface any survey mark unless authorised to do so by the Surveyor-General.
Penalties such as $10,000 towards the cost of reinstatement and up to $10,000 towards loss or damage may apply.

NOTE:
THIS CONTOUR & DETAIL SURVEY IS **FOR TENDER PURPOSES ONLY** & IS CARRIED OUT UNDER CLAUSE 9 OF THE SURVEYING & SPATIAL INFORMATION REGULATION 2017.
IT MAY NOT FULFIL ALL THE REQUIREMENTS OF A DEVELOPMENT APPLICATION (DA) OR A COMPLYING DEVELOPMENT CONSENT (CDC).
THE POSITION OF STRUCTURES & IMPROVEMENTS SHOWN ARE APPROXIMATE ONLY. IF A DA OR CDC IS TO BE LODGED, IT IS RECOMMENDED THE BOUNDARIES BE SURVEYED MORE ACCURATELY & THE CONTOUR & DETAIL SURVEY BE UPDATED TO REFLECT THIS ACCURACY. IF THE POSITION OF THE PROPOSED RESIDENCE IS CRITICAL TO EXISTING STRUCTURES, ADDITIONAL SURVEY WORK MAY BE REQUIRED TO ENSURE FINAL DESIGN SATISFIES THE CLIENT.
FOR ANY PROPOSED STRUCTURES IN RELATION TO A BOUNDARY, A REGISTERED SURVEYOR MUST CARRY OUT A BOUNDARY SURVEY, SETOUT SURVEY OR IDENTIFICATION SURVEY FOR THE PROPOSED WORKS.

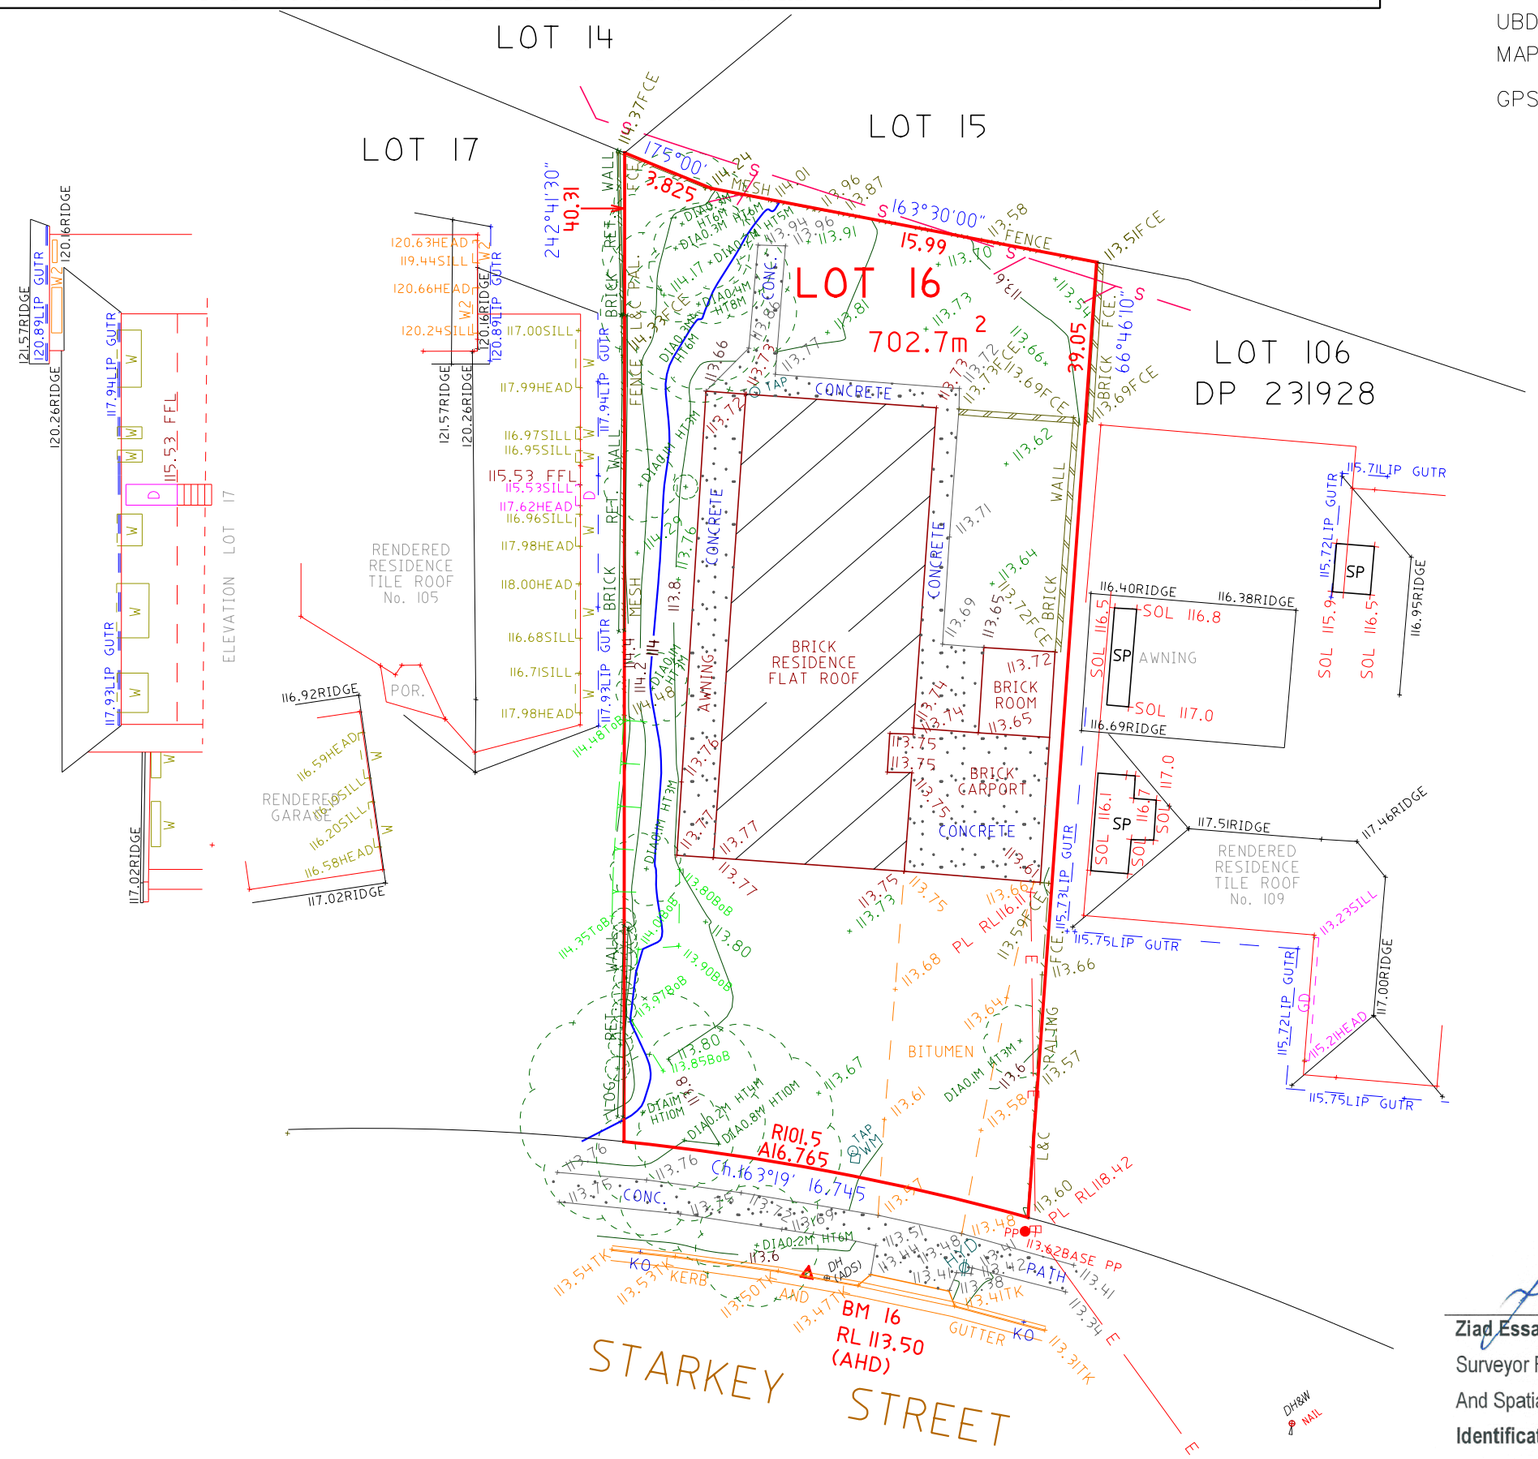

Ziad Essa B. Surv. M.I.S.N.S.W.
Surveyor Registered under the Surveying And Spatial Information Act, 2002.
Identification No. 87

ISSUE	REVISION	DATE	DRAWN
A	UPDATED SURVEY	03/06/24	JZ

GENERAL NOTES

A) THIS SURVEY IS SPECIFICALLY FOR CONTOUR PURPOSES ONLY. THE BOUNDARIES OF THE SUBJECT PROPERTY HAVE NOT BEEN INVESTIGATED AND THE POSITION SHOWN IS APPROXIMATE ONLY
B) AREAS AND DIMENSIONS ARE SUBJECT TO SURVEY
C) PITS AND SERVICES SHOWN HAVE BEEN DERIVED FROM VISUAL EVIDENCE APPARENT AT THE TIME OF SURVEY. THE RELEVANT SERVICE AUTHORITY SHALL BE CONTACTED TO VERIFY THE EXISTENCE AND POSITION OF ALL SERVICES PRIOR TO DA & THE COMMENCEMENT OF ANY CONSTRUCTION OR EXCAVATION
D) CONTOURS ARE INDICATIVE OF SURFACE TOPOGRAPHY ONLY. SURVEYED SPOT LEVELS ARE THE ONLY VALUES TO BE RELIED ON FOR REDUCED LEVELS ON PARTICULAR FEATURES.
E) THIS SURVEY HAS BEEN CARRIED OUT UNDER CLAUSE 9 OF THE SURVEYING AND SPATIAL INFORMATION REGULATION 2017
F) THIS SURVEY MAY NOT FULFILL ALL THE REQUIREMENTS OF A DEVELOPMENT APPLICATION (D.A) OR A COMPLYING DEVELOPMENT CONSENT (CDC).

SYMBOLS & ABBREVIATIONS:

SSM 7327
RL113.55

	GP	GULLY PIT	-E°-	OVERHEAD ELEC LINE	TK TOP of KERB
	SIP	SURFACE INLET PIT	-S-	SEWER LINE	RTK ROLL TOP KERB
	SIC	SEWER INSPECTION COVER	○PP	POWER POLE	VC VEHICLE CROSSING
	MH	SEWER MANHOLE	○LP	LIGHT POLE	INV INVERT
	SWMH	STORMWATER MANHOLE	EC	ELECTRICITY CONDUIT	KO KERB OUTLET
	W/M	WATER METER	ECT	ELEC & TELE CONDUIT	TOB TOP OF BANK
	EL	ELECTRICITY BOX	TC	TELECOM CONDUIT	BOB BOTTOM OF BANK
	TP	TELECOMMUNICATIONS PIT	WC	WATER CONDUIT	PSPP PRESSURE SEWER PUMP PIT
	TD	TELECOMMUNICATIONS DOME	G	GAS CONDUIT	PSVP PRESSURE SEWER VALVE PIT
	HYD	WATER HYDRANT		GM GAS METER	FP FLUSHING POINT
	R/W	RECYCLED WATER HYDRANT		GD GAS DISC	OL OVERHEAD LINE
	SV	STOP VALVE			

ASPECT DEVELOPMENT & SURVEY Pty. Ltd.
CONSULTING REGISTERED SURVEYORS
ABN 60 078 649 000

SUITE 1
103 VANESSA STREET
KINGSGROVE NSW 2208
PHONE (02) 9554 8388
FAX (02) 9554 8588
admin@aspectsurvey.com.au

PO BOX 161
KINGSGROVE NSW 1480

DX 11392
HURSTVILLE

PROJECT

OUR REFERENCE	21/1067375/393834	
LOT 16	DP 215008	SECTION
DATUM A.H.D.		SOURCE SCIMS 19.12.23
ORIGIN OF LEVELS	SSM 7327	REDUCED LEVEL 113.552
SURVEYED WB/NB		DATE 21.12.2023
DRAWN RGJ		DATE 09.01.2024
SCALE 1: 250	A3 SHEET	

CLIENT: CLARENDON HOMES Pty. Ltd.
REF: 29916885
REF:
ADDRESS: 107 STARKEY STREET
SUBURB: KILLARNEY HEIGHTS