



1 GRACE AVENUE TOWARDS SORLIE PLACE



2 SORLIE PLACE FOREST WAY CENTRE




3 RUSSELL AVE ENTRANCE



4 FOREST WAY BUS STOP



5 FOREST WAY & RUSSELL AVE CORNER

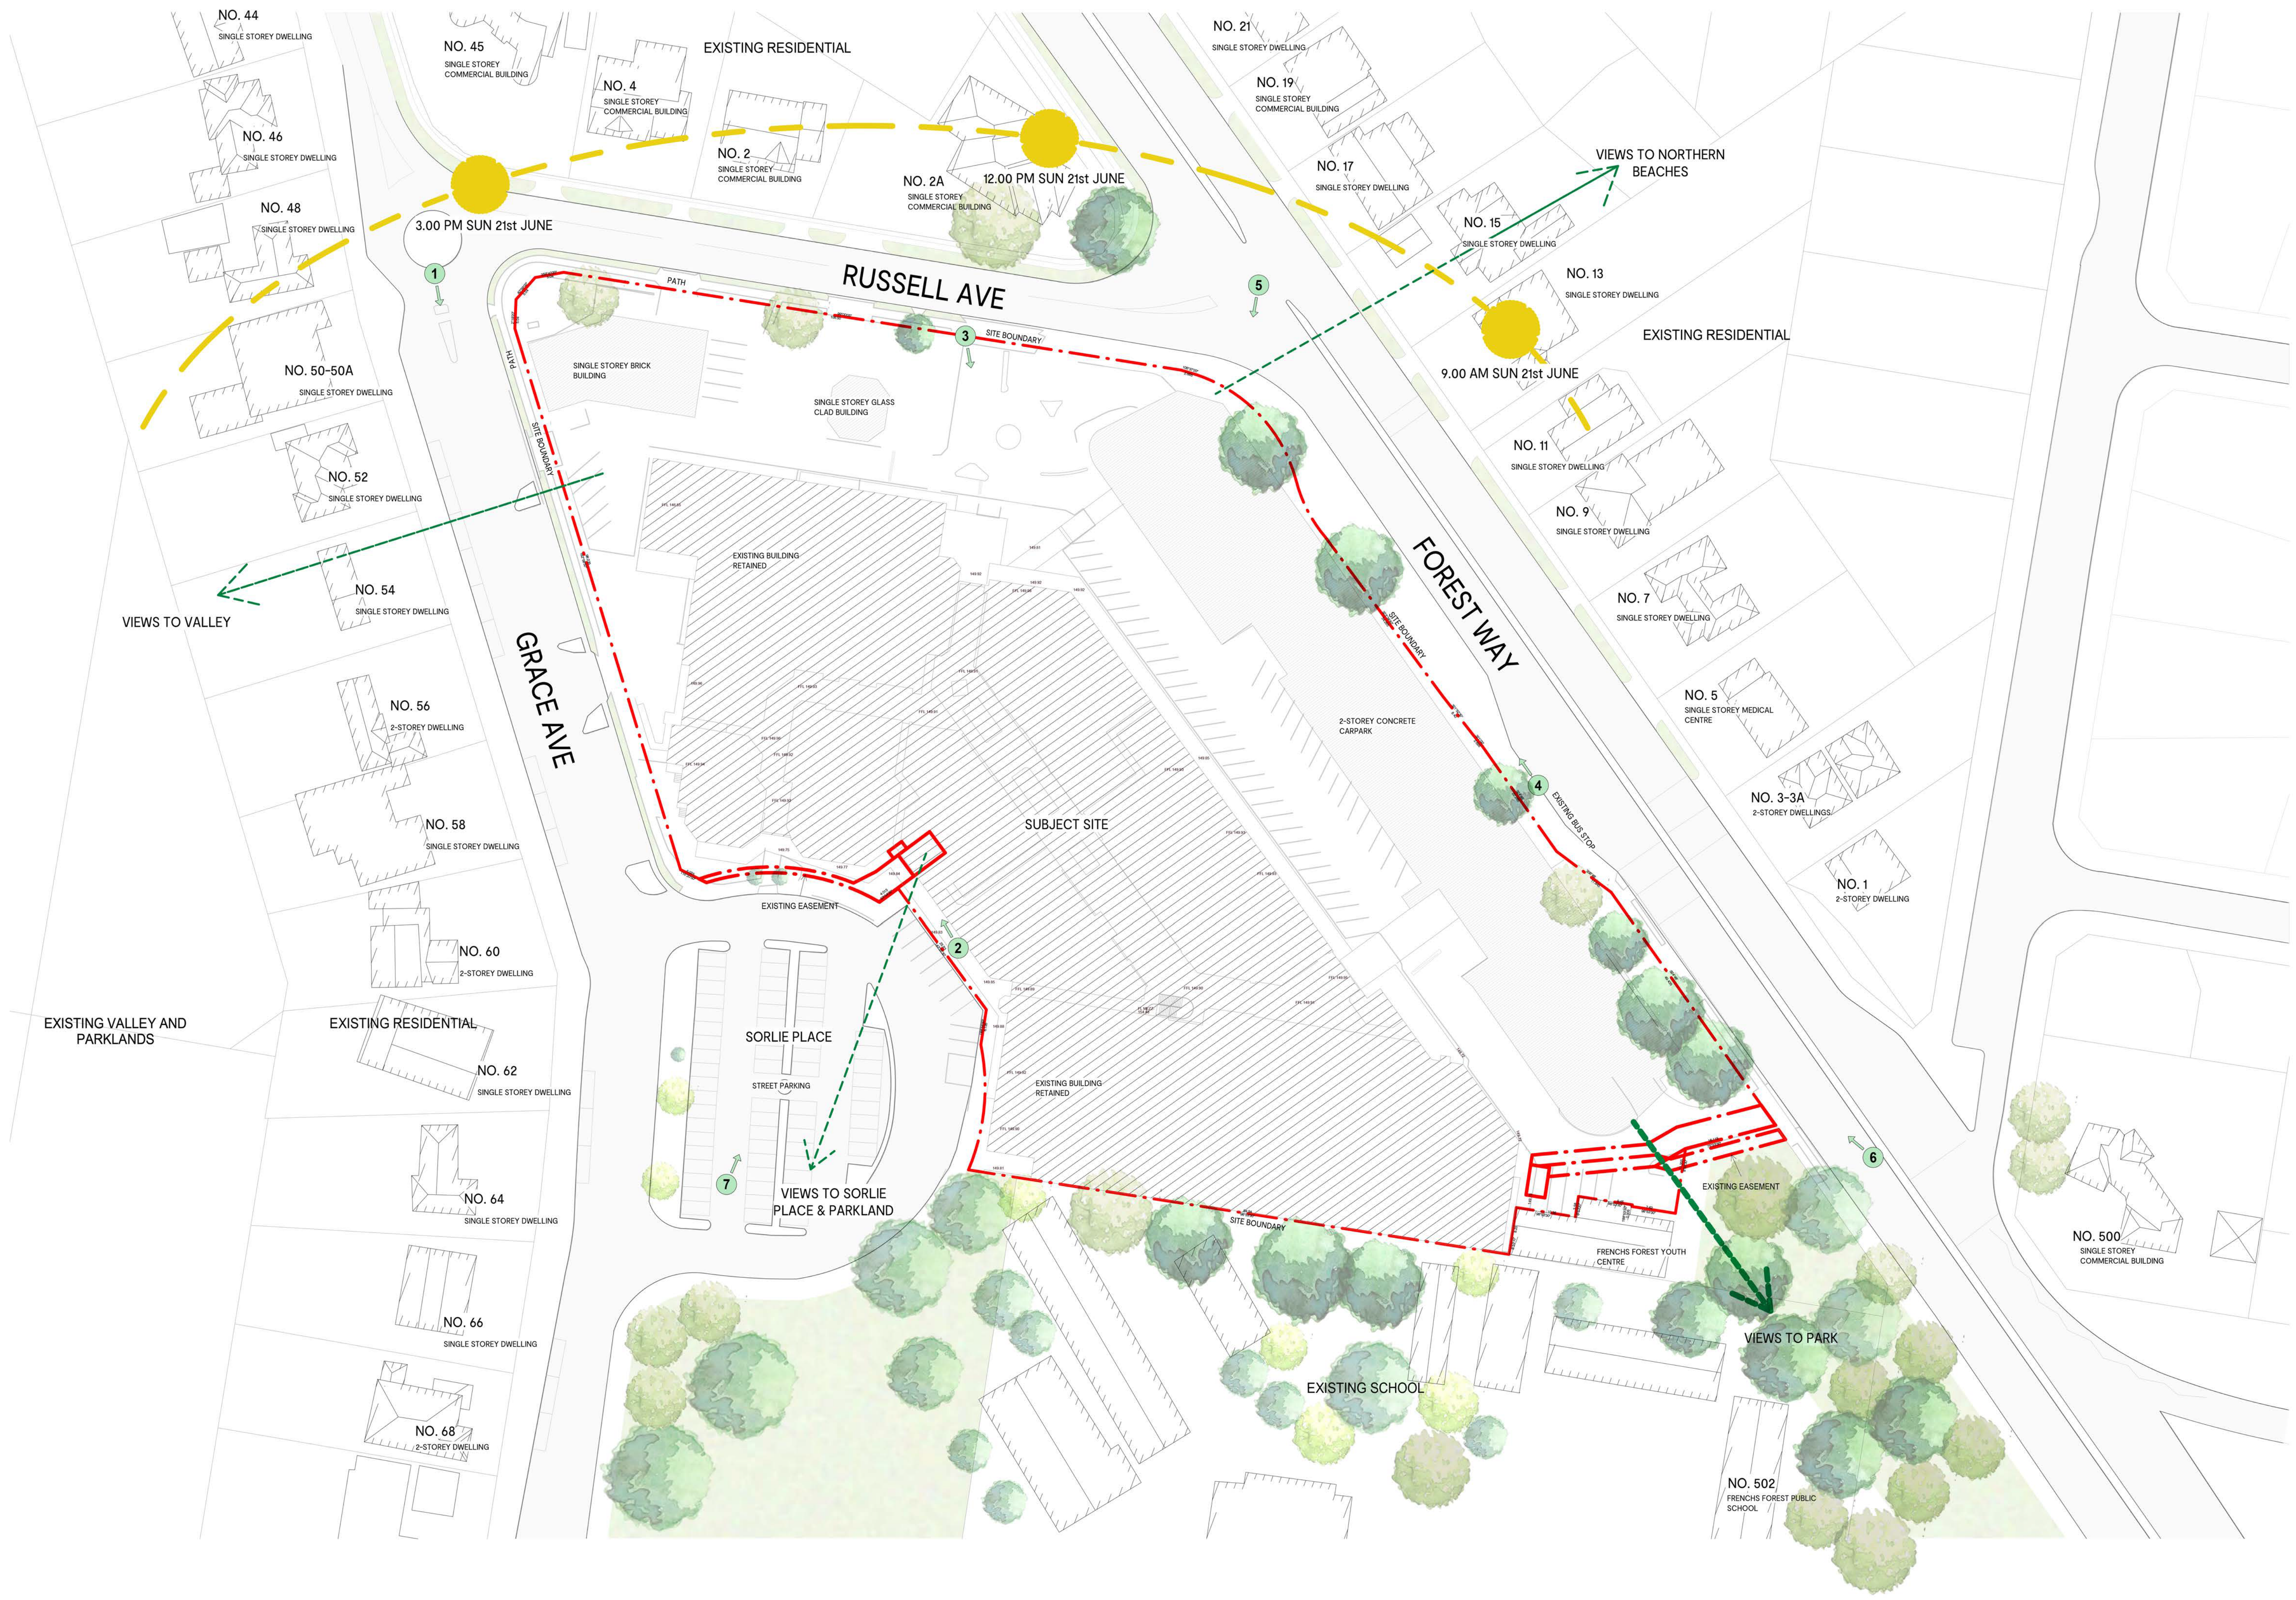

THE CURRENT SITE IS WARRINGAH RD & FOREST WAY, FRENCHS FOREST NSW 2086

LEGEND

- EXISTING BUILDING TO BE DEMOLISHED
- EXISTING BUILDING TO BE RETAINED
- EXISTING VEGETATION
- VIEWS FROM SITE
- TITLE BOUNDARY
- EXISTING TREES
- VIEWS TO SITE



6 FORESTWAY TOWARDS RUSSELL AVE



7 SORLIE PLACE