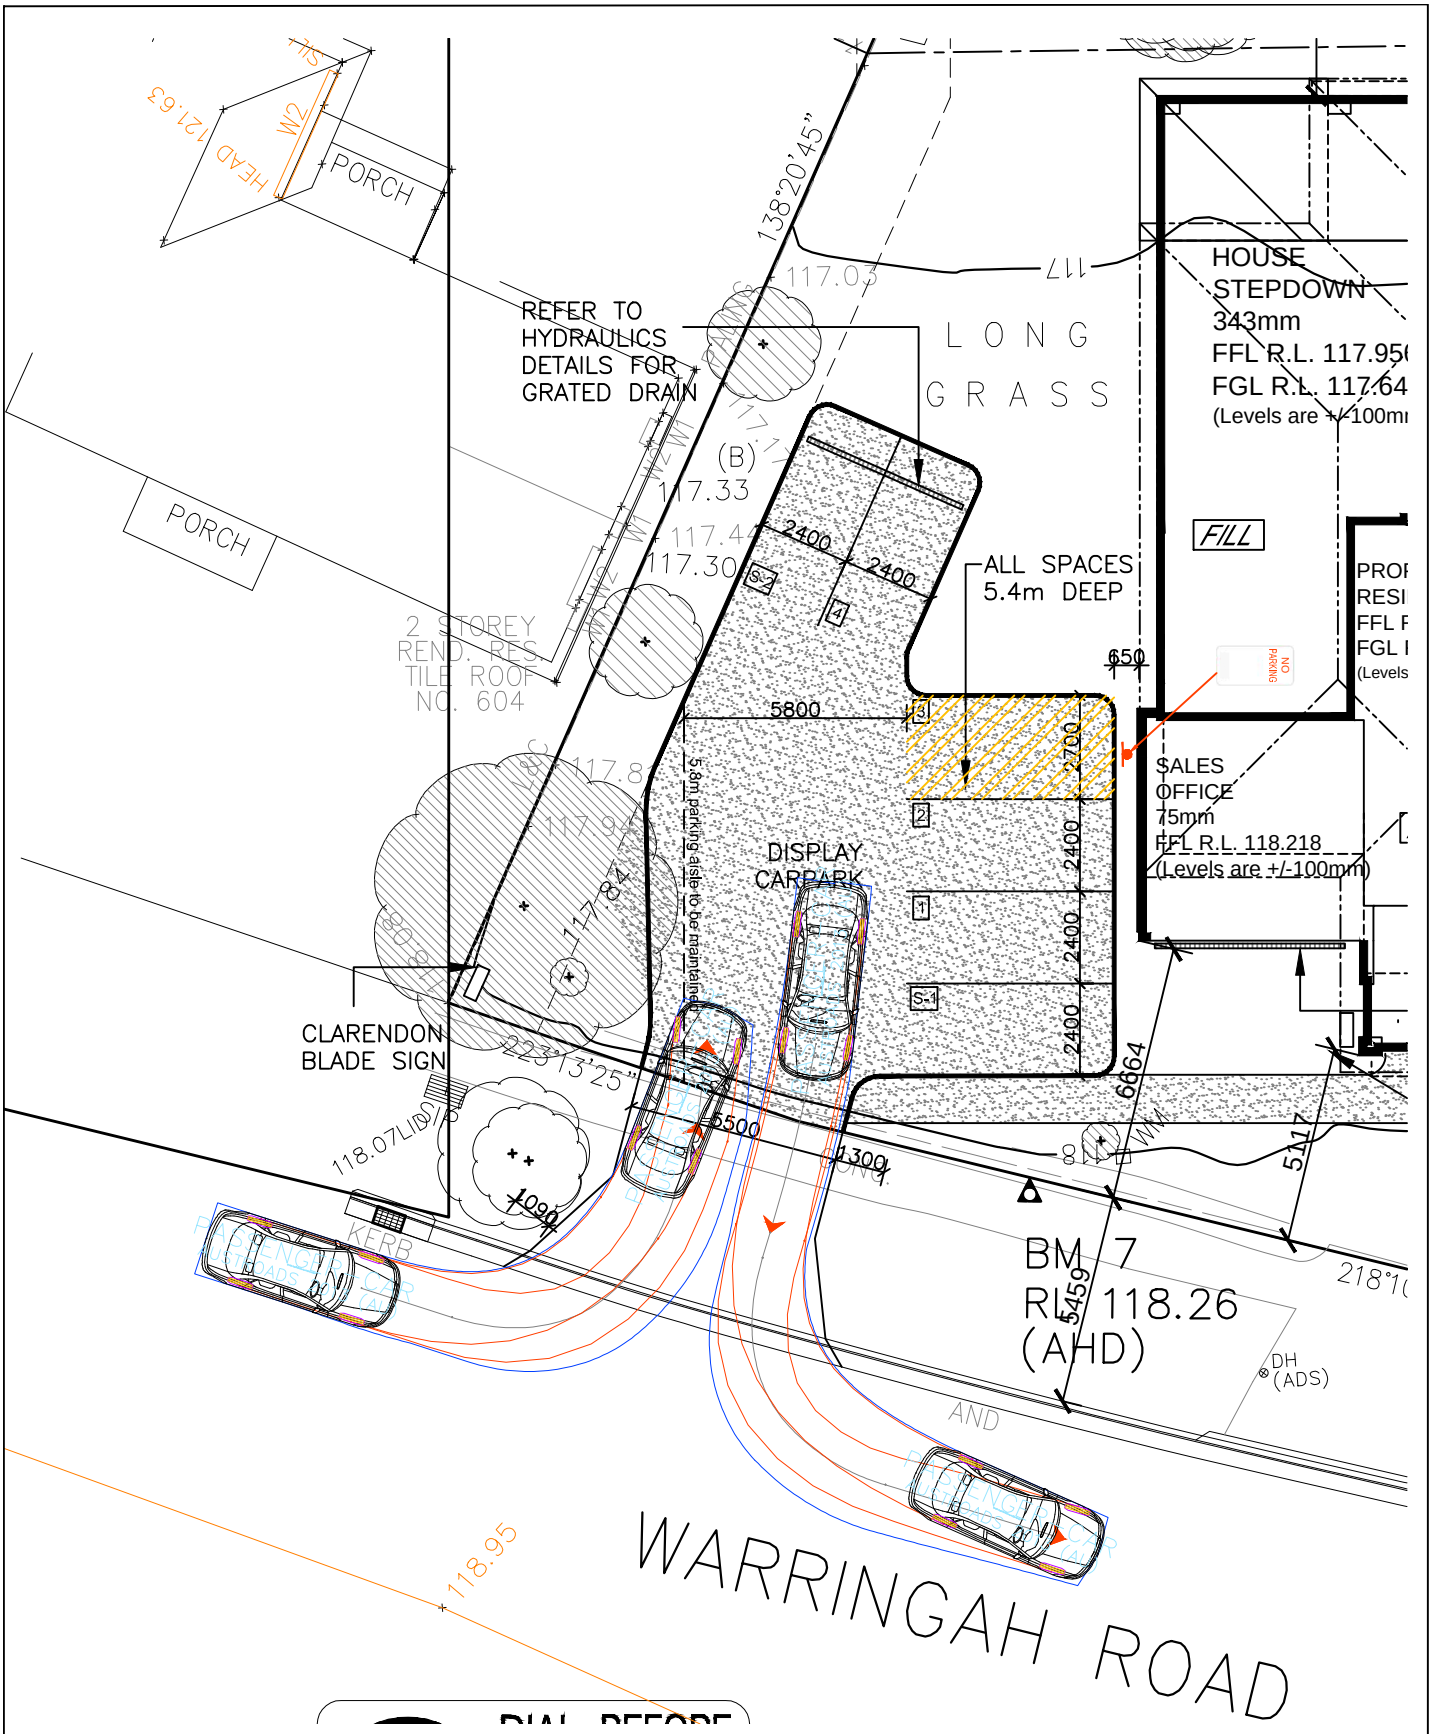

Lot 7 602 WARRINGAH ROAD, FORESTVILLE

SIMULTANEOUS IN AND OUT (B99 VEHICLE)

SCALE 1:200 @ A4

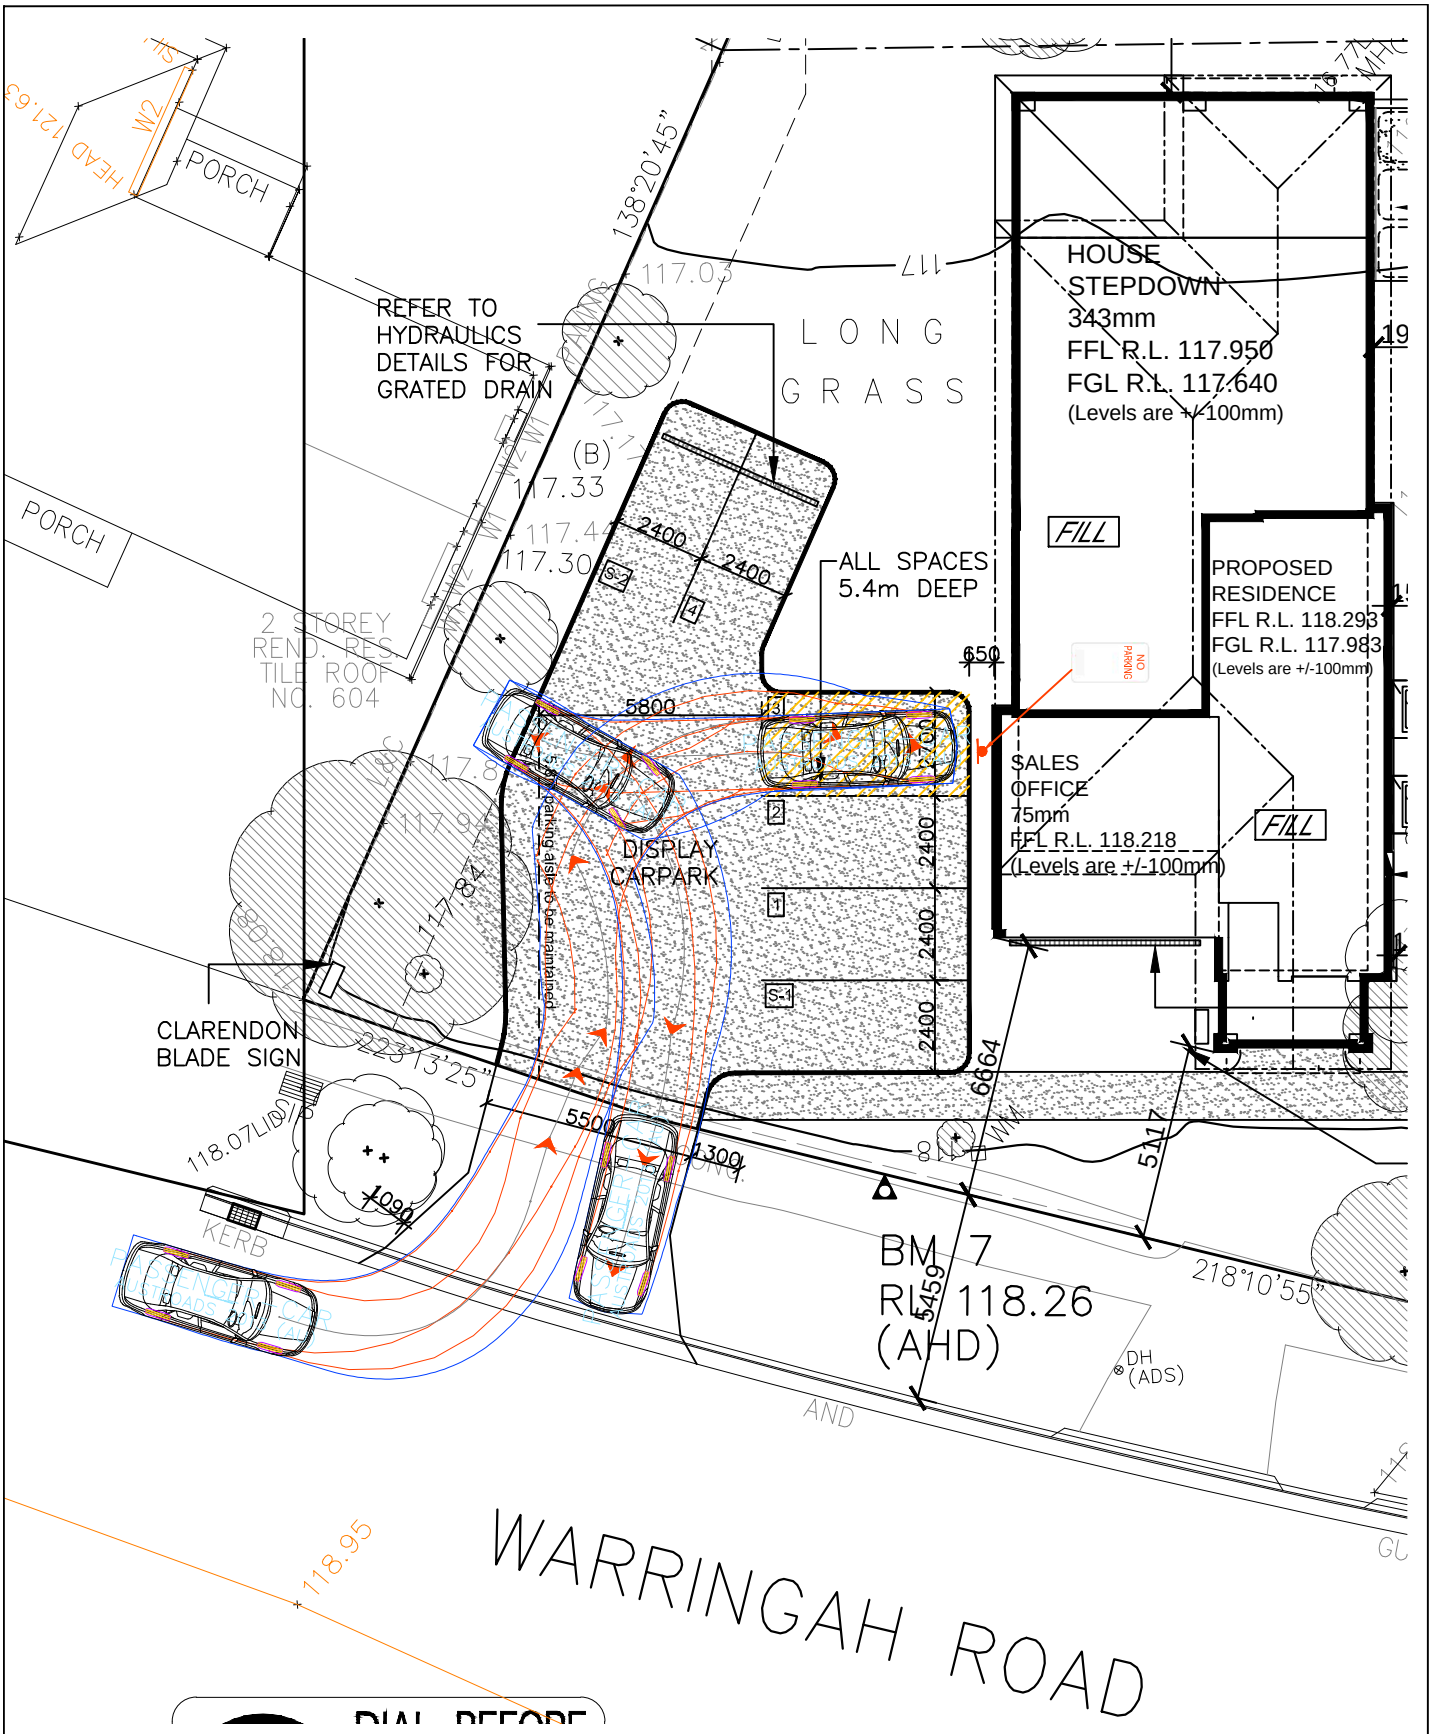

Lot 7 602 WARRINGAH ROAD, FORESTVILLE

TURNING AREA

SCALE 1:200 @ A4