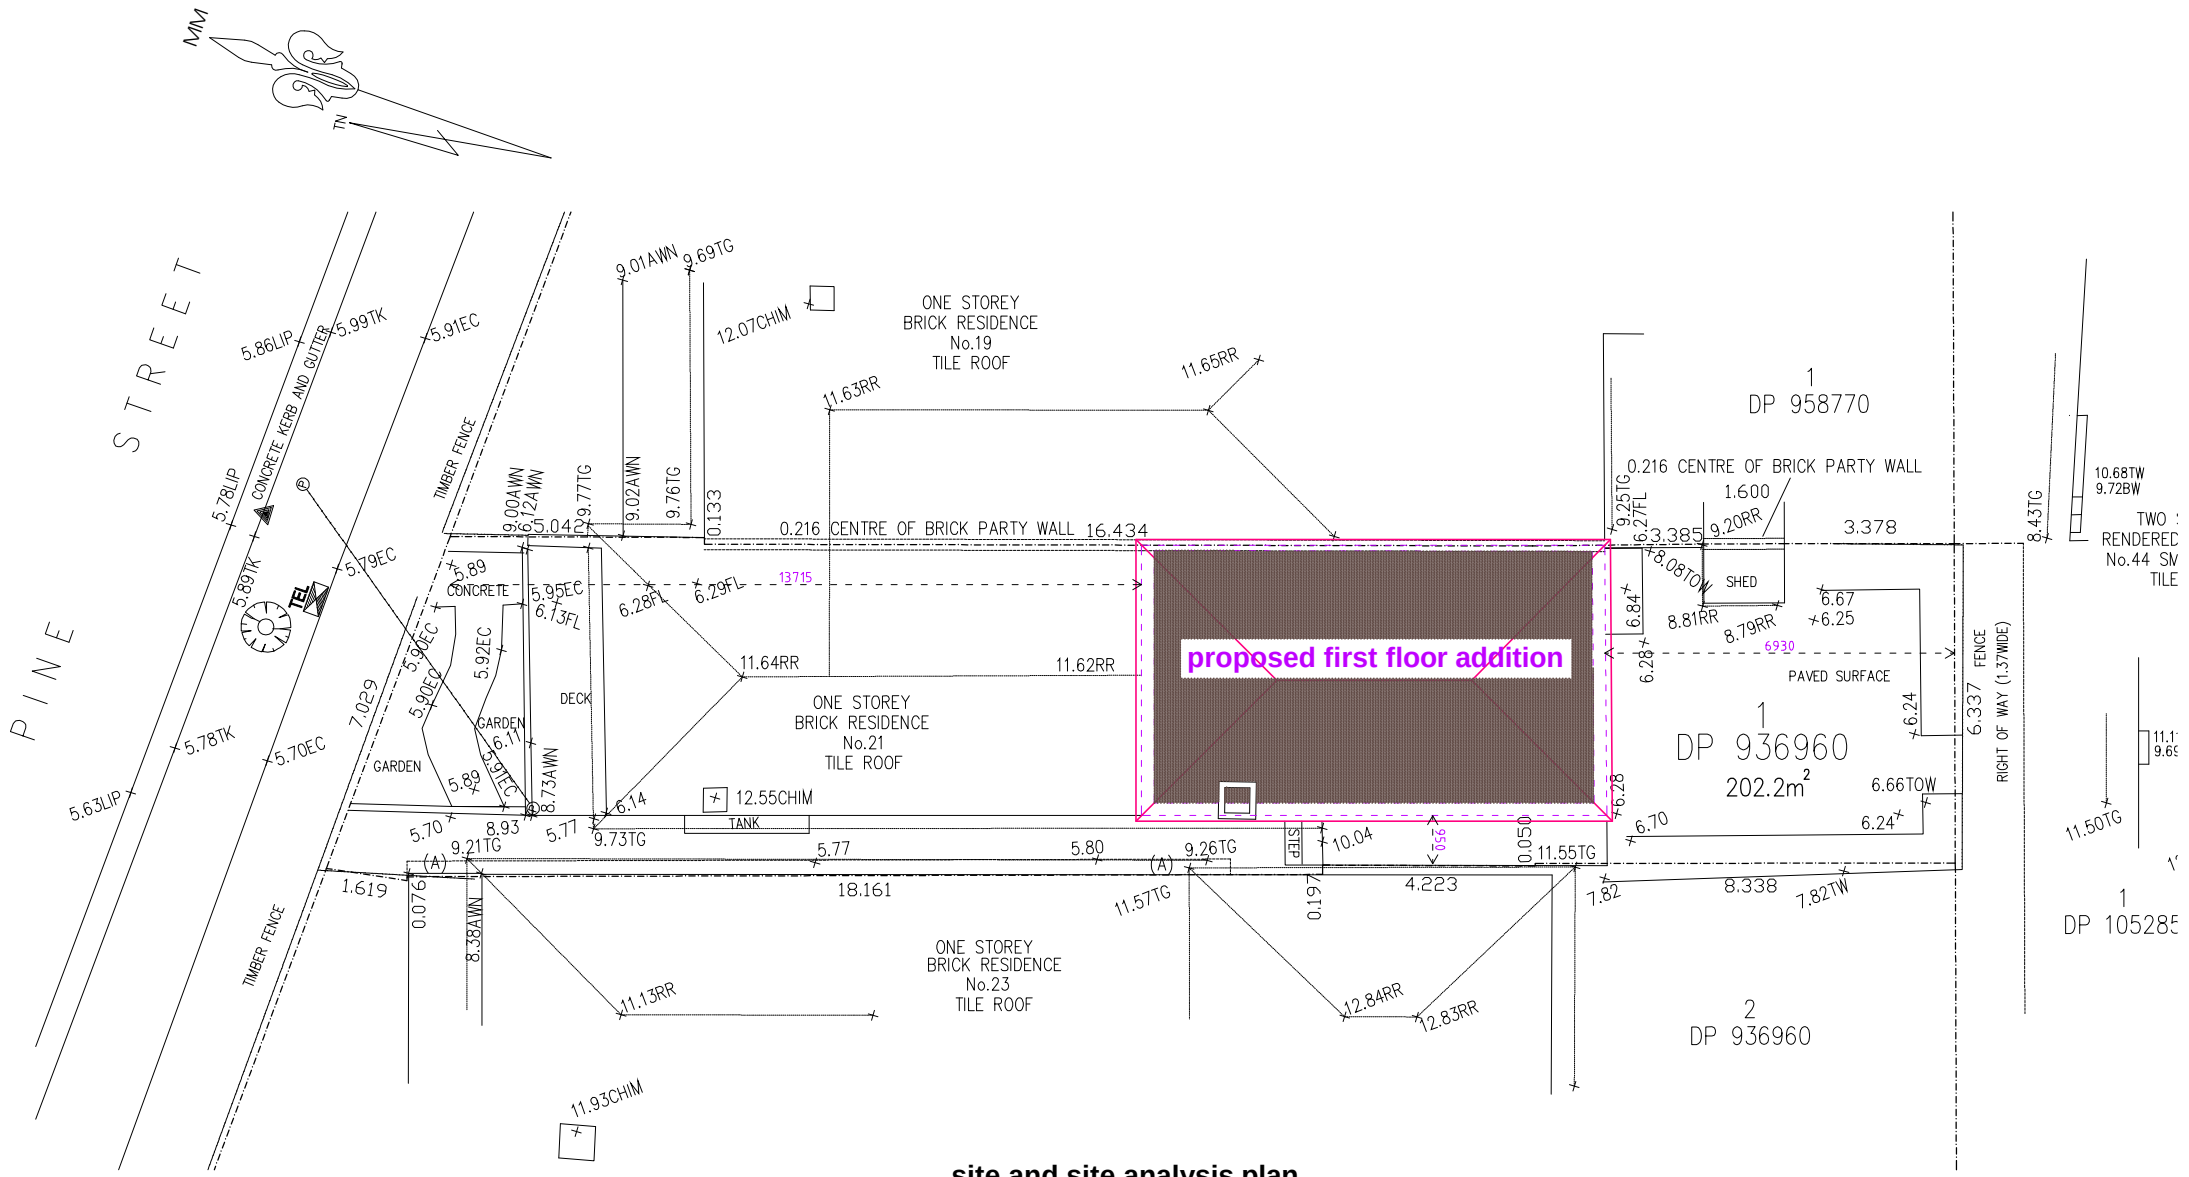

site and site analysis plan

north elevation

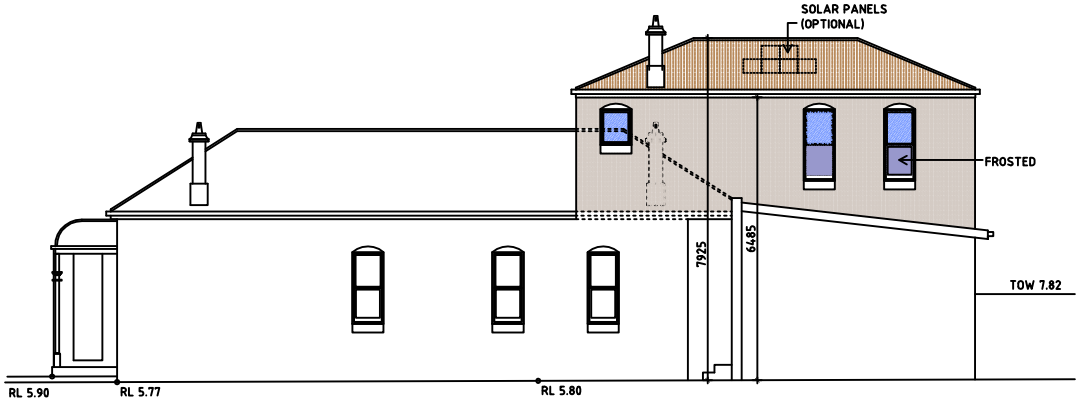

west elevation

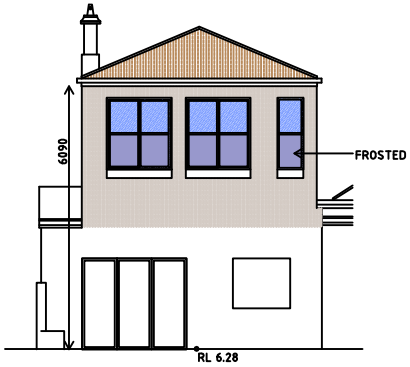

south elevation

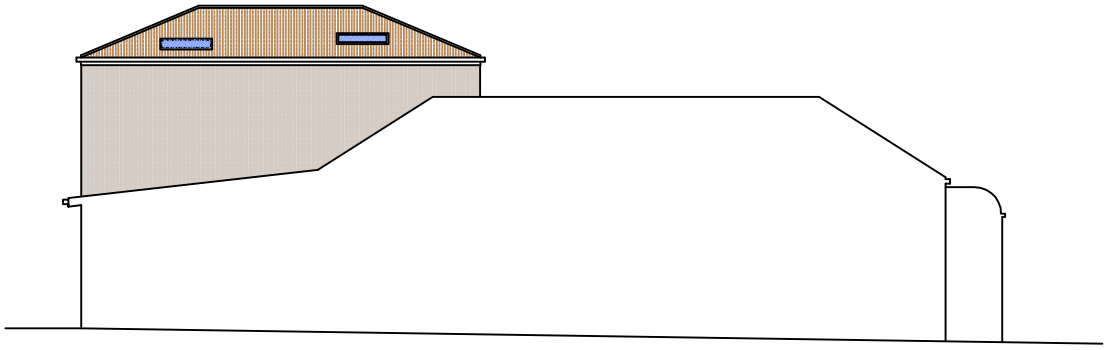

east elevation