
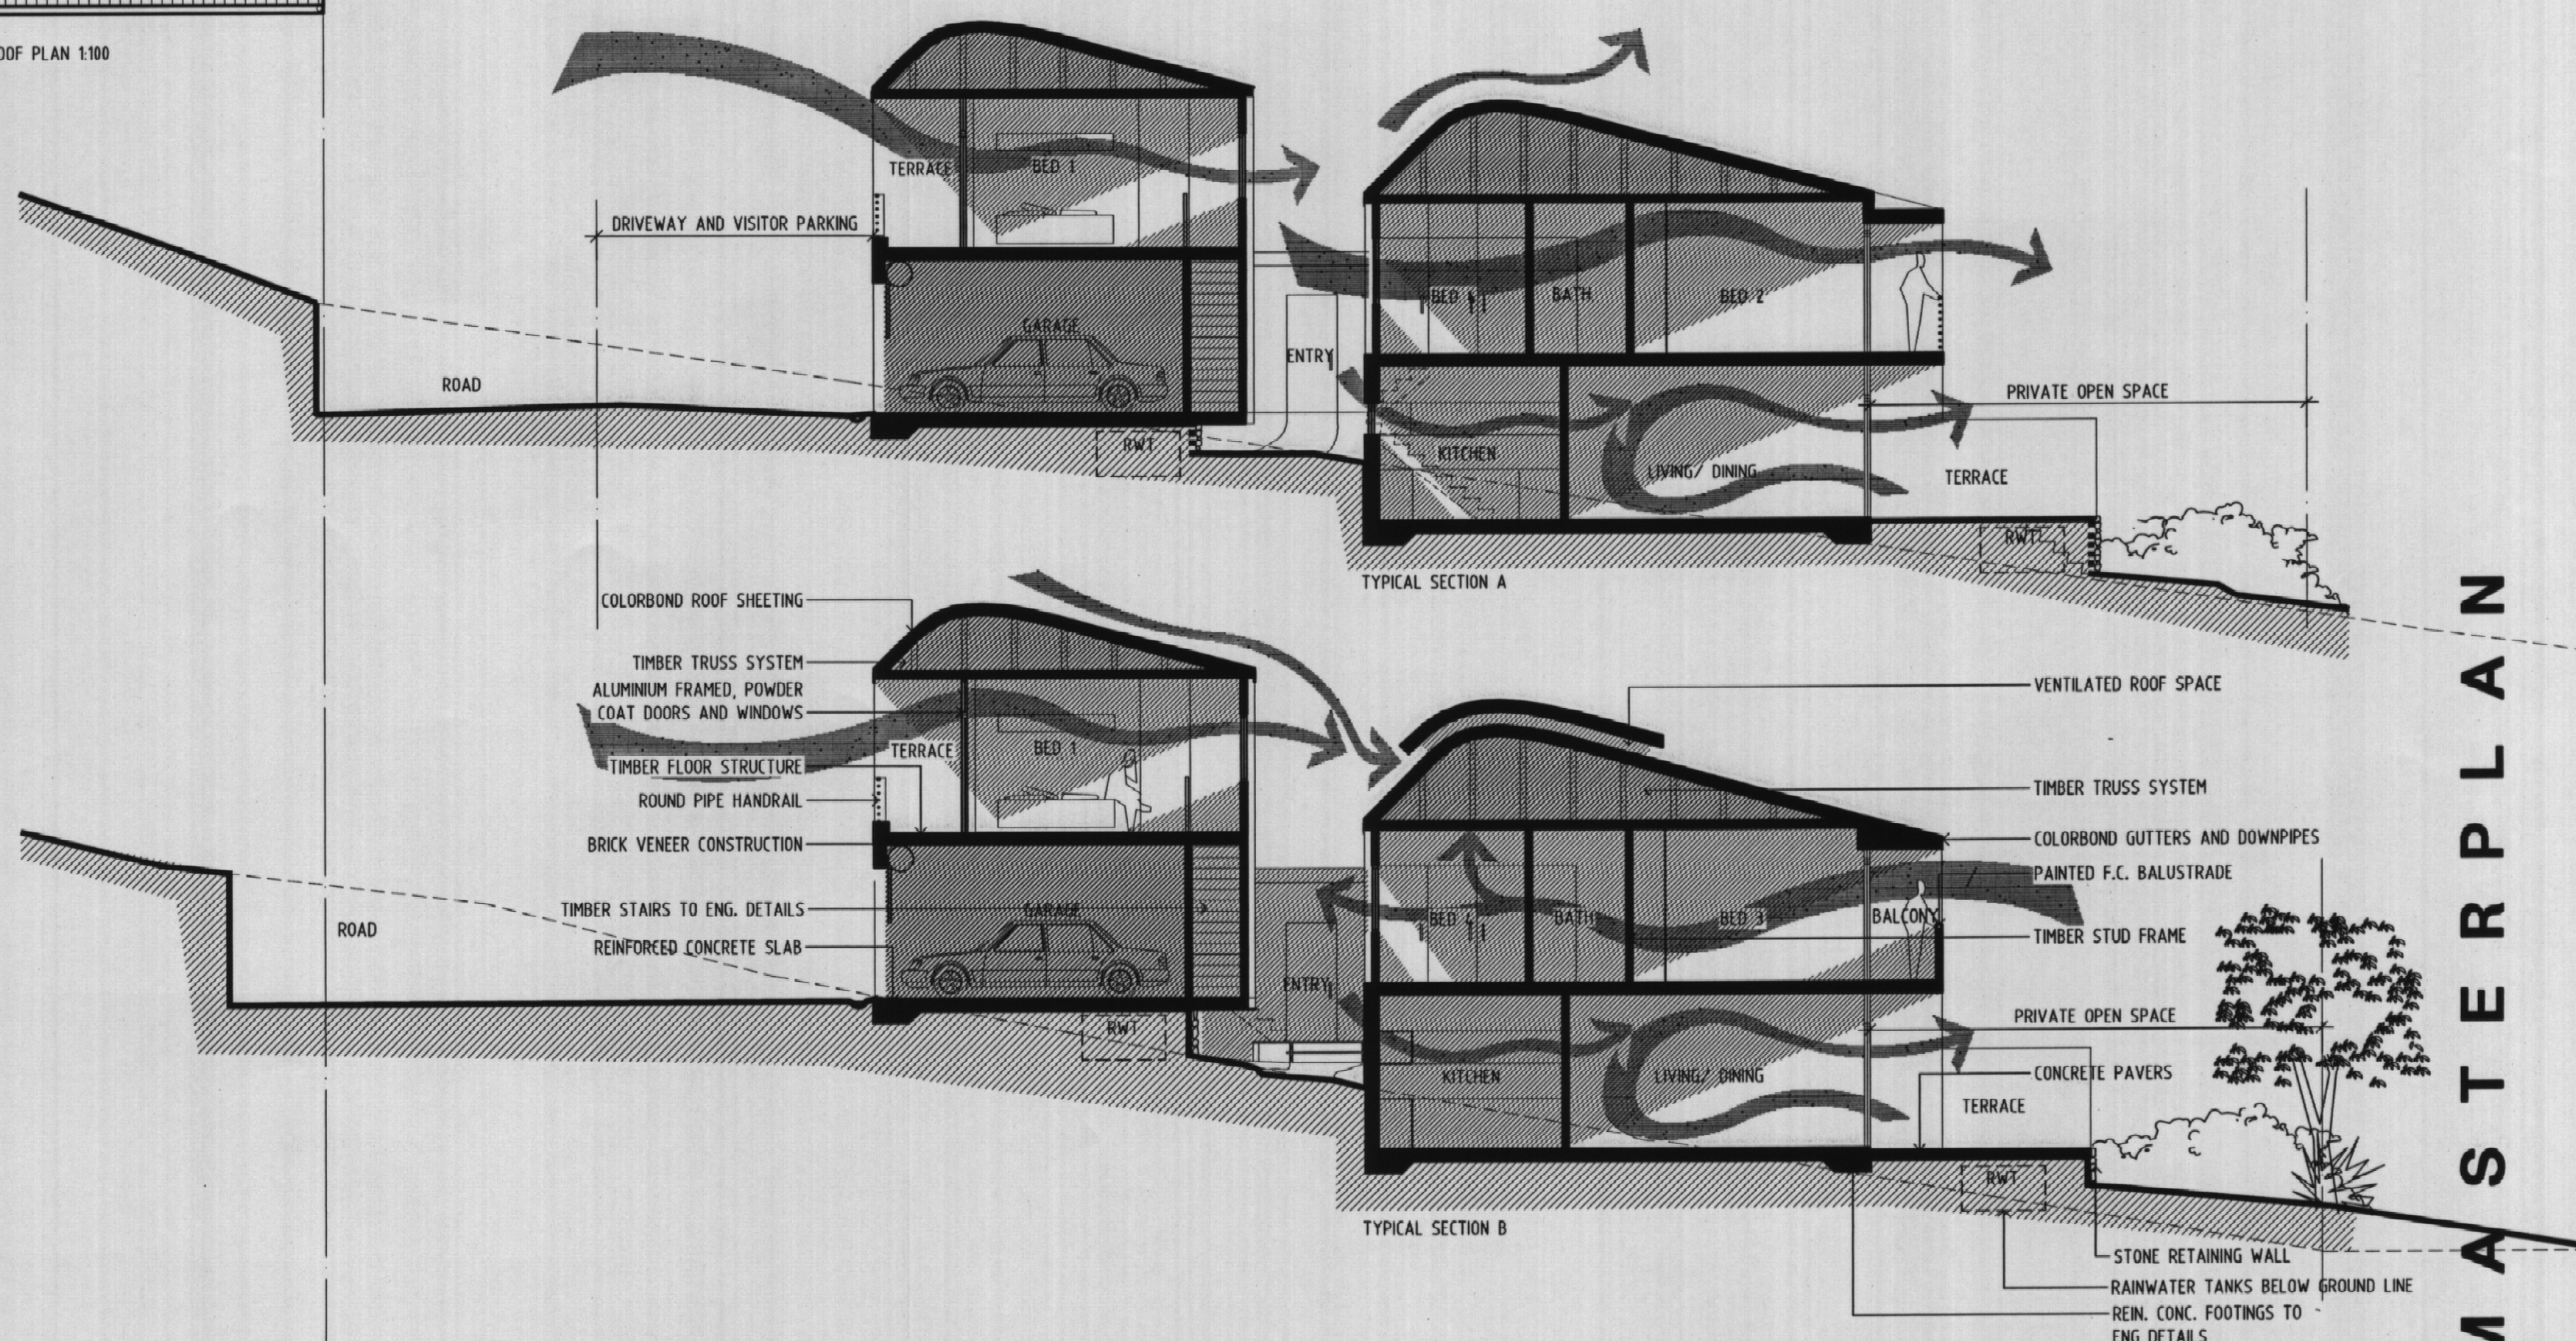


No.	REVISION	DATE
-	ISSUE	12/84

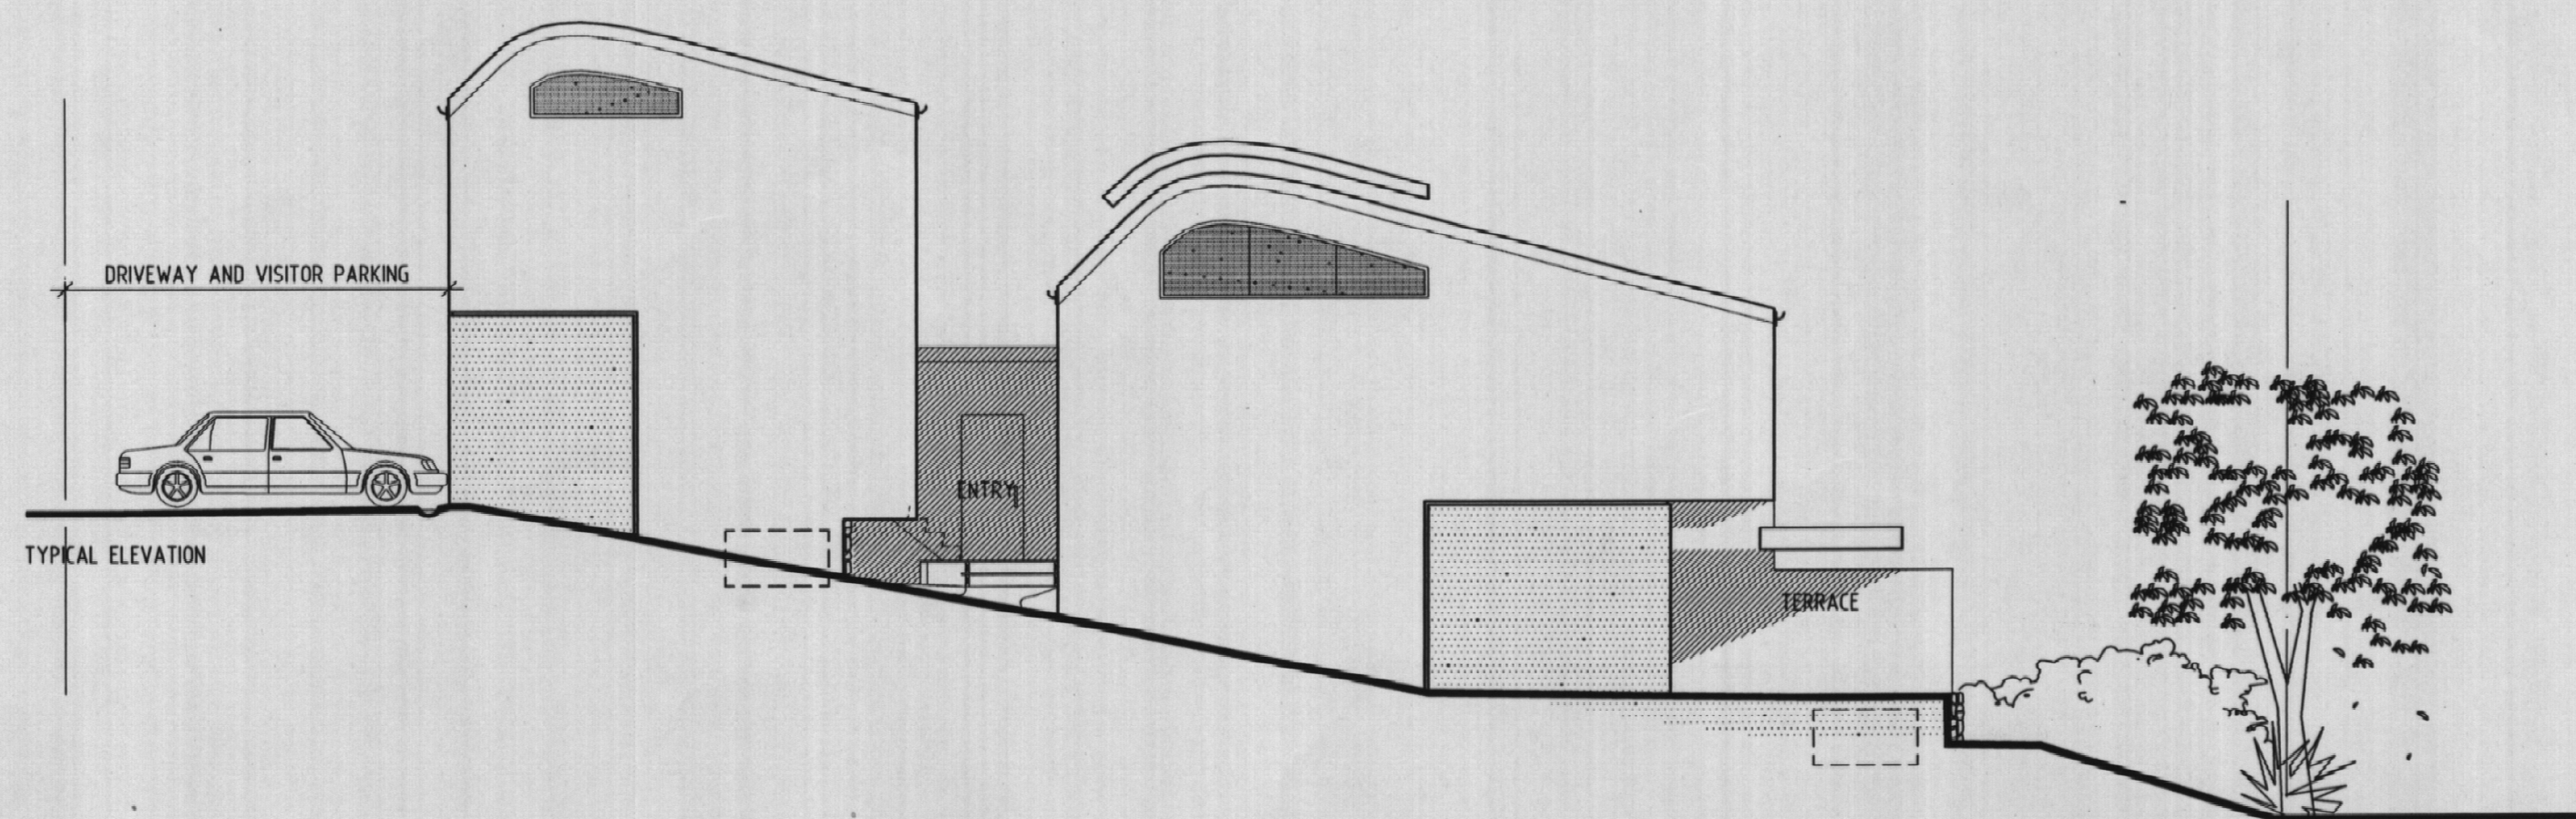

TYPICAL A
1:100
DENIS LEECH AND ASSOCIATES PTY LIMITED
INCORPORATED IN NSW ACN 002 517 875
SUITE 9 FORDACREST AVENUE NEWPORT BEACH NSW 2106
TELEPHONE: (02) 9997 7288 FACSIMILE: (02) 9997 3169

HOUSE
TYPE 1

DRAWING MASTERPLAN