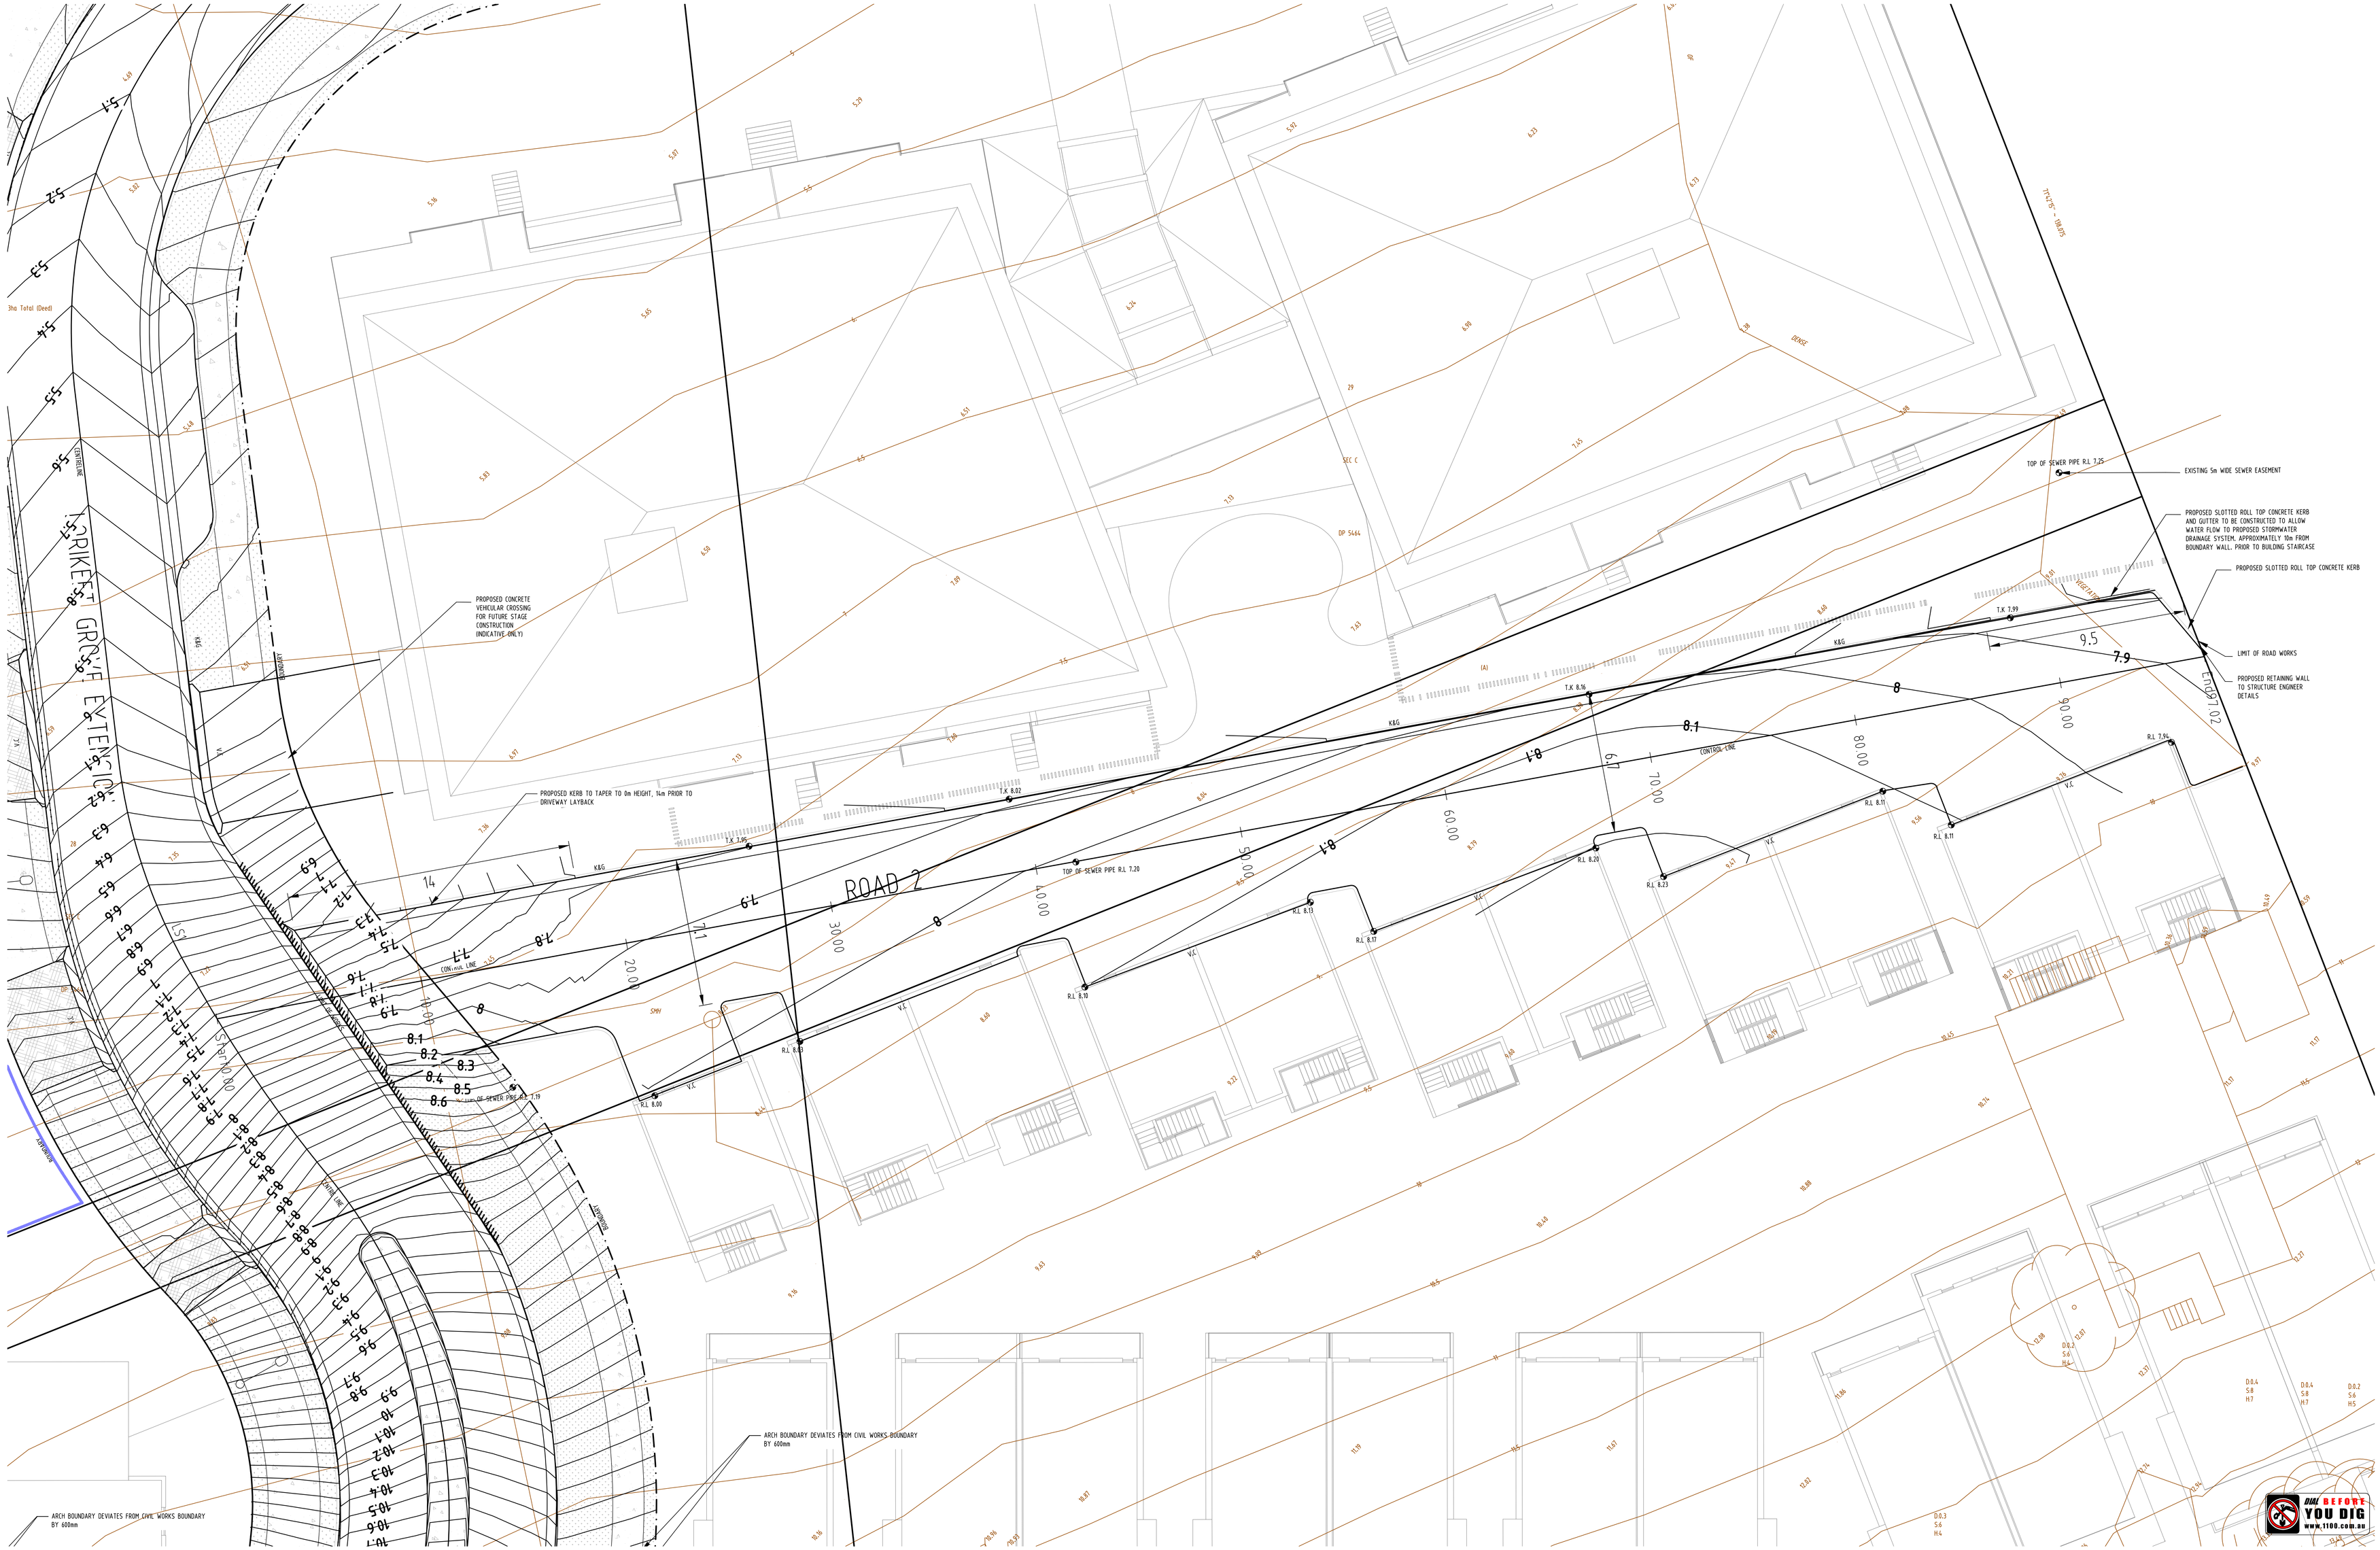

Issue	Last revision title	by	Date	Status
A	SUBMISSION TO COUNCIL	D.V	19.10.18	1
P1	PRELIMINARY	D.V	08.10.18	1

Issuer internal sequence and revision history

1-preliminary 2-development application 3-construction certificate
4-tender 5-construction 6-other

Reference Coordination Drawing

Discipline	Drawing Title and Number	Date	Rev.
ARCH			
ARCH			
STRUCT			
MECH			
ELEC			
HYD			
FIRE			
LANDS			
CIVIL			
SURVEY			

ENGINEERS AUSTRALIA Chartered Professional Engineer MEMBER

DIMENSIONS NOT SHOWN TO BE CHECKED ON SITE, DO NOT SCALE OF THIS DRAWING. POSITIONS OF AUTHORITIES MAINS AND/OR EXISTING SERVICES ARE TO BE CHECKED PRIOR TO COMMENCEMENT OF WORK. REPORT ANY DISCREPANCIES TO THE CONSULTING ENGINEER FOR DESIGN/CLARIFICATION BEFORE PROCEEDING WITH THE WORK. THIS DRAWING IS TO BE READ IN CONJUNCTION WITH THE SPECIFICATIONS AND OTHER CONSULTANTS' DRAWINGS.

QUALITY CONTROL

DRAWN	DV	DATE	19.10.18
CHECKED	DV	DATE	19.10.18
DESIGNED	DV	DATE	19.10.18
VERIFIED SAM HADDAD MI EAust CPEng NPER 2247048		DATE 08.10.18	

WARNING: THE DESIGNS, DRAWINGS, SPECIFICATIONS AND THE COPYRIGHT HEREIN REMAIN THE SOLE INTELLECTUAL PROPERTY OF SGC CONSULTANTS PTY LTD AND MUST NOT BE USED, COPIED, ALTERED OR REPRODUCED WHOLLY OR IN PART IN ANY FORM WITHOUT THE WRITTEN CONSENT OF SGC CONSULTANTS PTY LTD

Scales
0m 1 2 3 4 5
SCALE 1:100 ON ORIGINAL SIZE

CLIENT
KNOWLES GROUP

ARCHITECT
V-ARC
V-ARC.COM.AU

SGC Engineering Value
Suite 5.03, Level 5,
156 PACIFIC HIGHWAY
ST. LEONARDS, NSW 2065
T: +61 2 8883 4239
Email: office@sgce.com.au
Web: www.sgce.com.au
A.B.N. 21 118 222 530

PROJECT
PROPOSED RESIDENTIAL SUBDIVISION & AGED CARE
23-27 WARRIEWOOD ROAD, WARRIEWOOD

Grid	Datum	Sheet	Scale (at original size)
MGA 56	A.H.D.	2 OF 5	1:100 @ A0

Drawing Status: FOR APPROVAL

Drawing Title: CIVIL WORKS
GENERAL ARRANGEMENT PLAN
STAGE 2 ROAD

Project No	Drawing No	Revision No
20160112	EW201	A