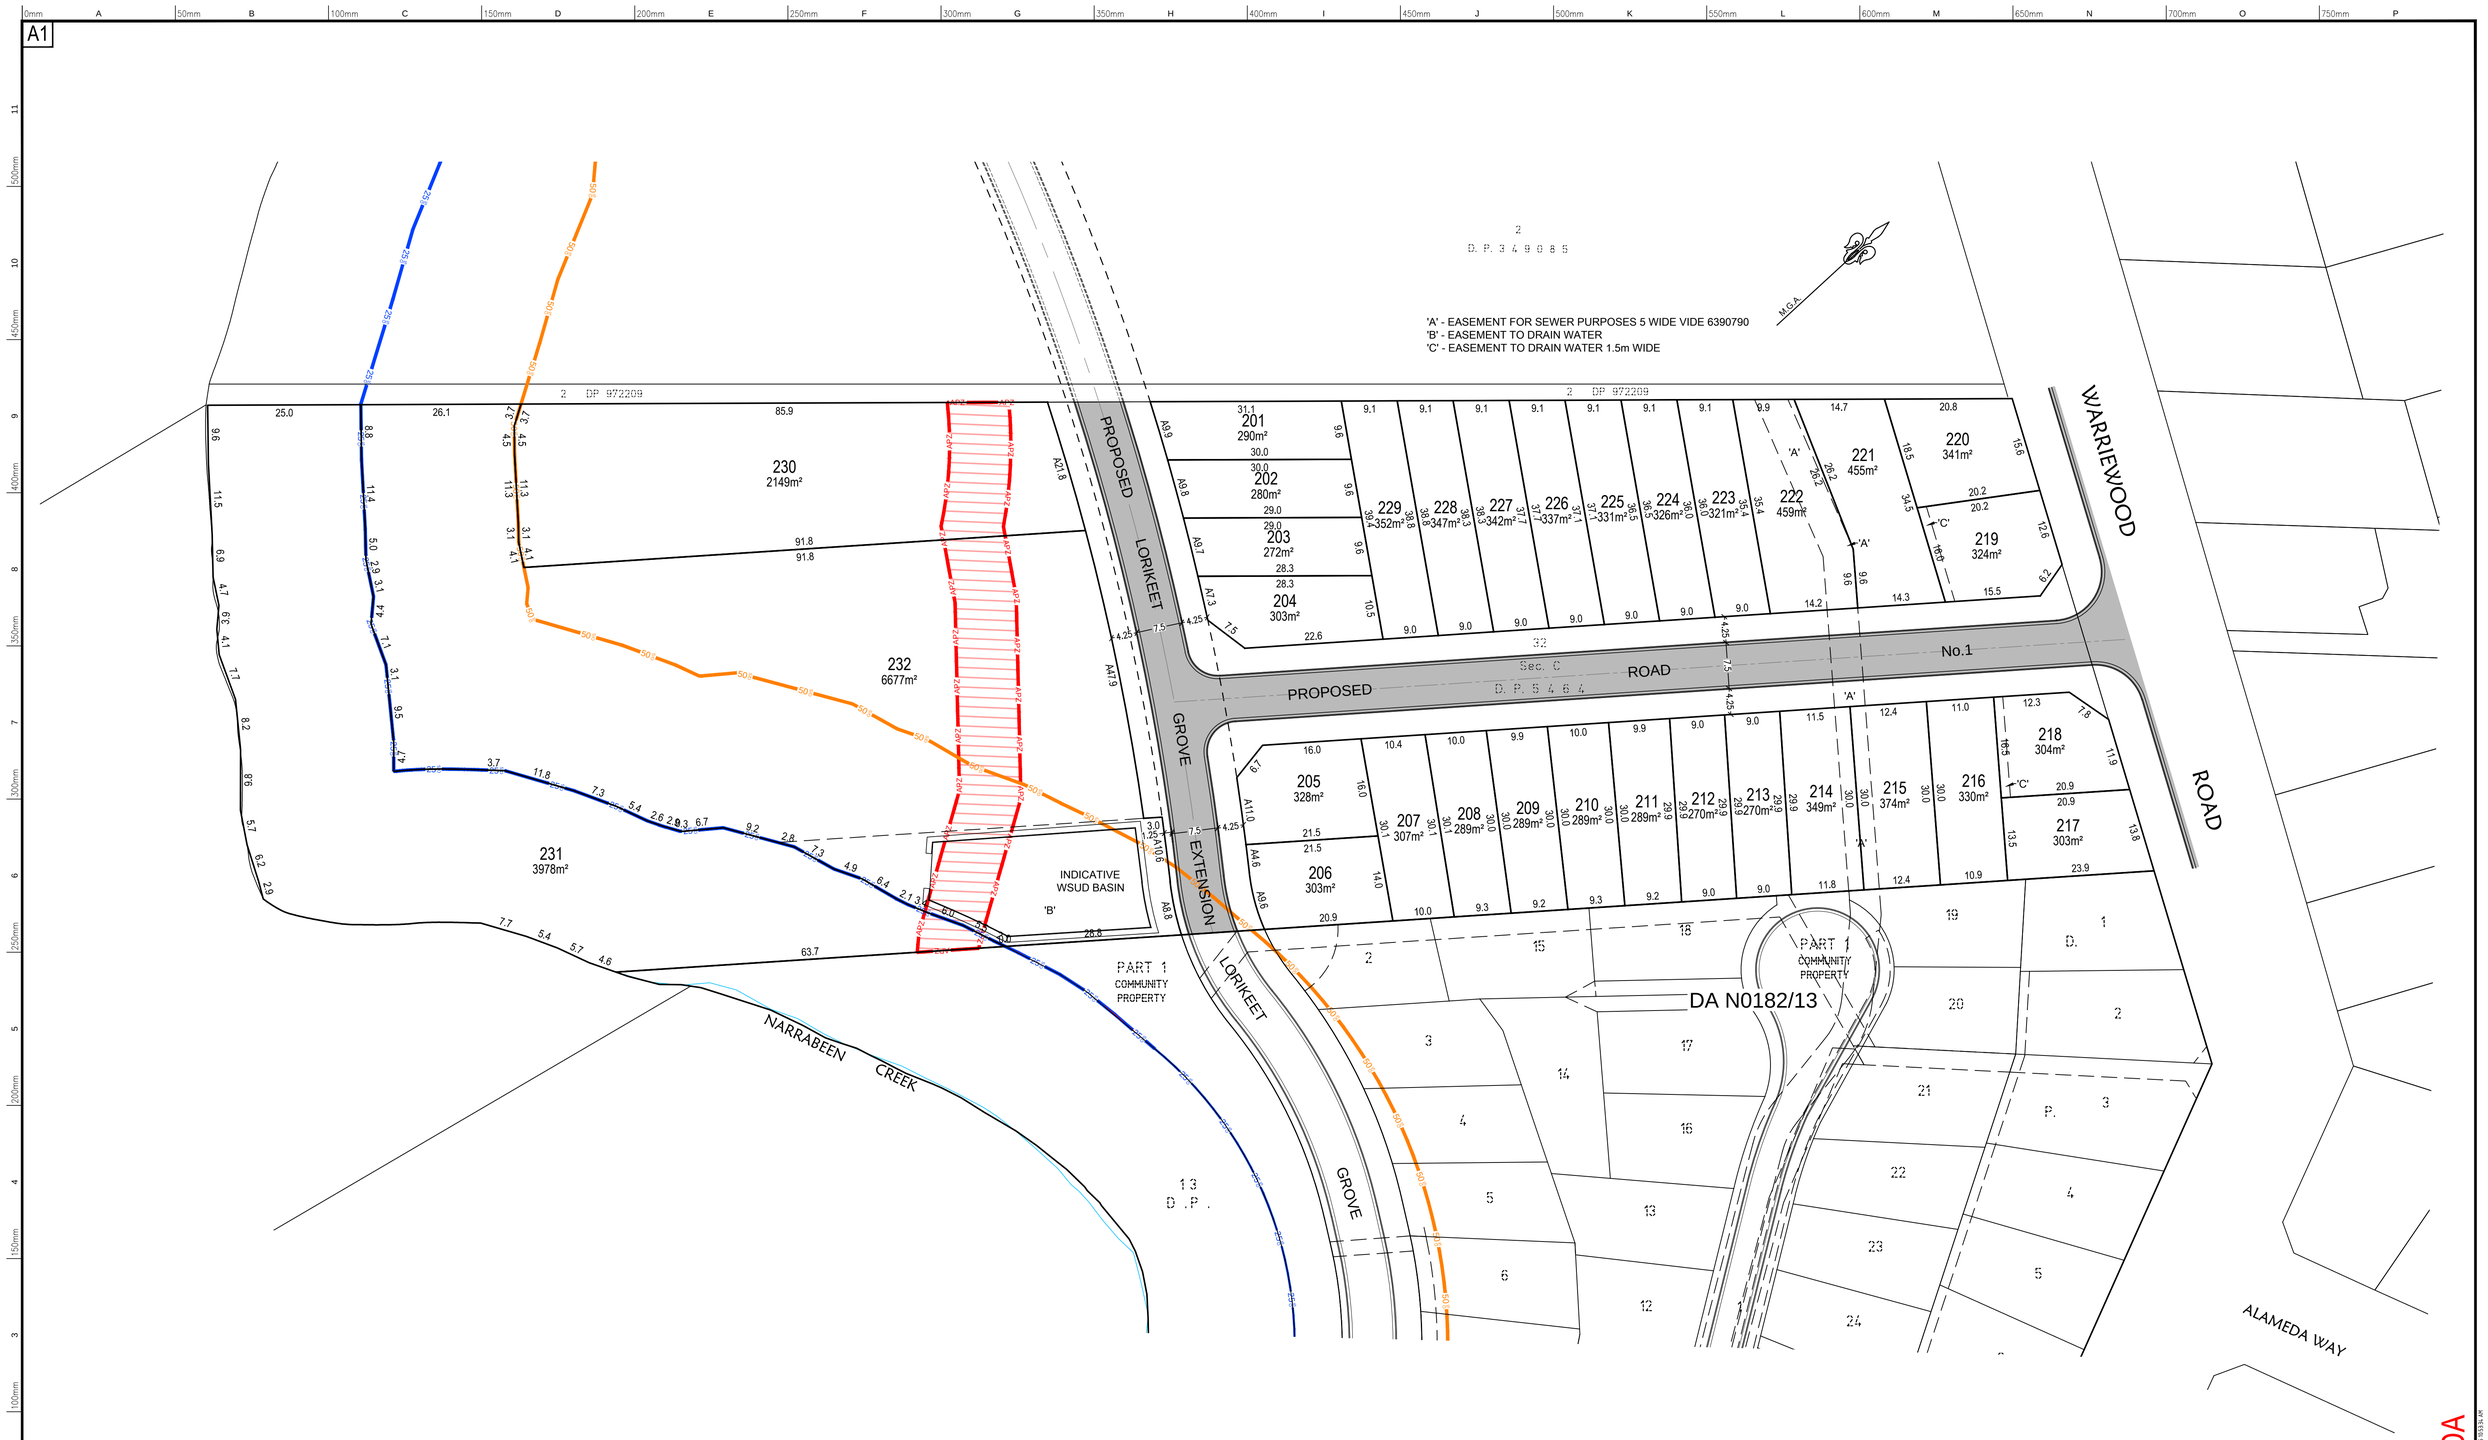

PRELIMINARY PLAN ONLY LOT DIMENSIONS AND AREAS SUBJECT TO SURVEY & REGISTRATION OF THE FINAL PLAN AT LPI NSW

ISSUED FOR DA

LEGEND

- 50m RIPARIAN BUFFER
- 25m RIPARIAN BUFFER
- APZ INDICATIVE PROPOSED ASSET PROTECTION ZONE
- EASEMENTS & RESTRICTIONS ON USE OF LAND

20 10 0 10 20
1:500 @ A1

AMEND. No.:	06	DATE:	5/10/2016	DETAILS:	1.5m EASEMENT TO DRAIN WATER ADDED
AMEND. No.:	05	DATE:	5/10/2016	DETAILS:	AMEND LOTS 214-218 AS PER CLIENT REQUEST
AMEND. No.:	04	DATE:	29/9/2016	DETAILS:	AMEND LOTS 216-218 AS PER CLIENT REQUEST
AMEND. No.:	03	DATE:	27/9/2016	DETAILS:	AMEND LOTS 216-222 AS PER CLIENT REQUEST
AMEND. No.:	02	DATE:	23/9/2016	DETAILS:	AMEND LOTS 215-222 AS PER CLIENT REQUEST
AMEND. No.:	01	DATE:	16/09/2016	DETAILS:	LOTS 230 - 232 AMENDED AS PER PRE DA MEETING
AMEND. No.:	00	DATE:	13/09/2016	DETAILS:	Original Issue - Stage 1

DIAL 1100 BEFORE YOU DIG

Project: PROPOSED SUBDIVISION OF LOTS 32 SECTION C D.P. 5464 41 WARRIEWOOD ROAD, WARRIEWOOD

Principal: WOOLWICH PTY LTD

Scale	1:500	Date	19-JUL-2016	Council Ref.	
		Datum	A.H.D.	L.G.A.	NORTHERN BEACHES
Calc's	G.W.E.	Drawn.	G.W.E.	Proj.Man.	F.C.
Client Ref:					

CRAIG & RHODES

ABN 77 050 209 991
Level 4, Suite 400
16-18 Cambridge St
EPPING NSW 2121
PO Box 233
EPPING NSW 1710

ACN 050 209 991
DX 4408 EPPING
Tel. 9869-1855
Fax. 9869-2341
reception@crhodes.com.au
www.craigandrhodes.com.au

© Craig & Rhodes

90th ANNIVERSARY 1923 - 2013

APPROVED COMPANY ISO 9001 Quality Management Systems QMS Certification Services

Our Ref. 063-16

Dwg File Ref. [Rev] - Sheet Ref.

063-16P L04 [06] - DA - Prop Subn