



Z:\jobs\241807\civil\outbox\241217 DWGs\250205 DA Changes\241807-TTW-00-DR-CI-00404.dwg

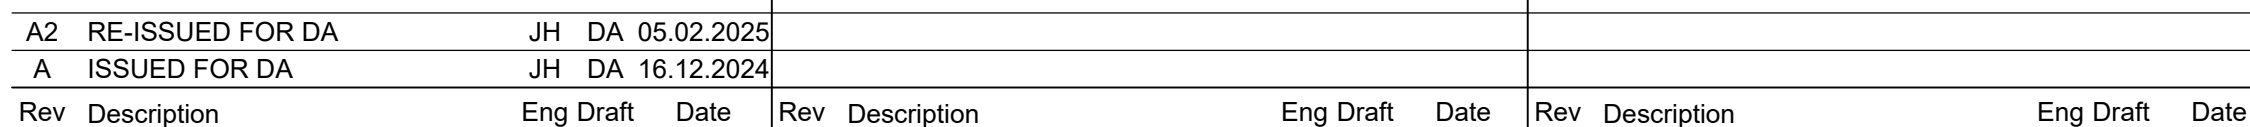

www.ttwengineers.com

Scale at A1	Drawn		Designed		Approved	
1:200	DA		JH		AH	
Project No	Originator	Zone	Type	Role	Sheet No.	Re

241807-TTW-00-DR-CI-00404-A2
05.02.2025 12:42 PM

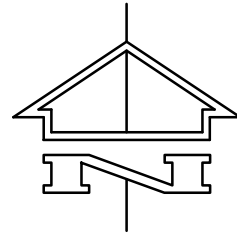

This drawing is copyright and is the property of TTW and must not be used without authorisation.
THIS DRAWING IS TO BE READ IN CONJUNCTION WITH ALL RELEVANT NOTES AND LEGENDS.

Z:\jcs\241807civil\outbox\241217_DWG\250205_DA Changes\241807-TTW-00-DR-CI-01101.dwg

0.0 4.0 8.0 12.0 16.0m
1:200 A1 1:400 A3

A2	RE-ISSUED FOR DA	JH	DA	05.02.2025			
A	ISSUED FOR DA	JH	DA	16.12.2024			
Rev	Description	Eng	Draft	Date	Rev	Description	Eng
		Draft		Date			Draft

Client:

Engineer:




Project:
ANZAC VILLAGE
MONTGOMERY CENTRE
NARRABEEN, NSW

Drawing Title:
SITEWORKS
ALIGNMENT CONTROL
AND GRADING PLAN

Scale at A1 1:200
Drawn DA
Designed JH
Approved AH
Project No 241807-TTW-00-DR-CI-01101-A2
05.02.2025 12:38 PM

NOT FOR CONSTRUCTION

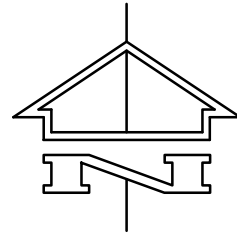

This drawing is copyright and is the property of TTW and must not be used without authorisation. THIS DRAWING IS TO BE READ IN CONJUNCTION WITH ALL RELEVANT NOTES AND LEGENDS.

Z:\jcs\241807\civil\outbox\241217_DWG\250205_DA Changes\241807-TTW-00-DR-CI-04101.dwg

0.0 4.0 8.0 12.0 16.0m
1:200 A1 1:400 A3

A2	RE-ISSUED FOR DA	JH	DA	05.02.2025			
A	ISSUED FOR DA	JH	DA	16.12.2024			
Rev	Description	Eng	Draft	Date	Rev	Description	Eng
		Draft		Date			Draft

Client:

Engineer:






Project:
ANZAC VILLAGE
MONTGOMERY CENTRE
NARRABEEN, NSW

Drawing Title:
STORMWATER
AND SUBSOIL DRAINAGE
PLAN

Scale at A1 1:200
Drawn DA
Designed JH
Approved AH
Project No 241807-TTW-00-DR-CI-04101-A2
05.02.2025 12:30 PM


NOT FOR CONSTRUCTION

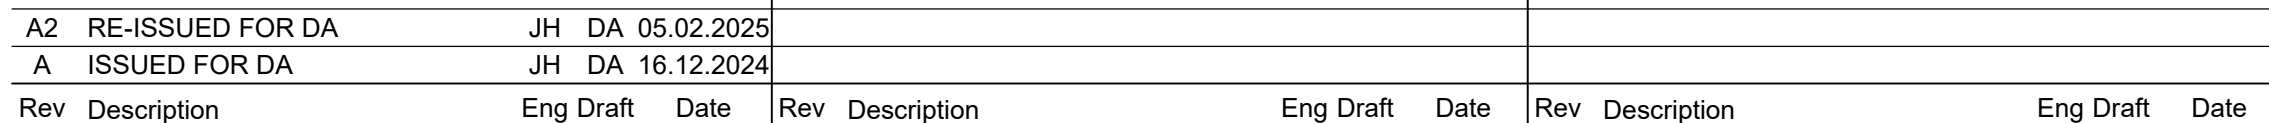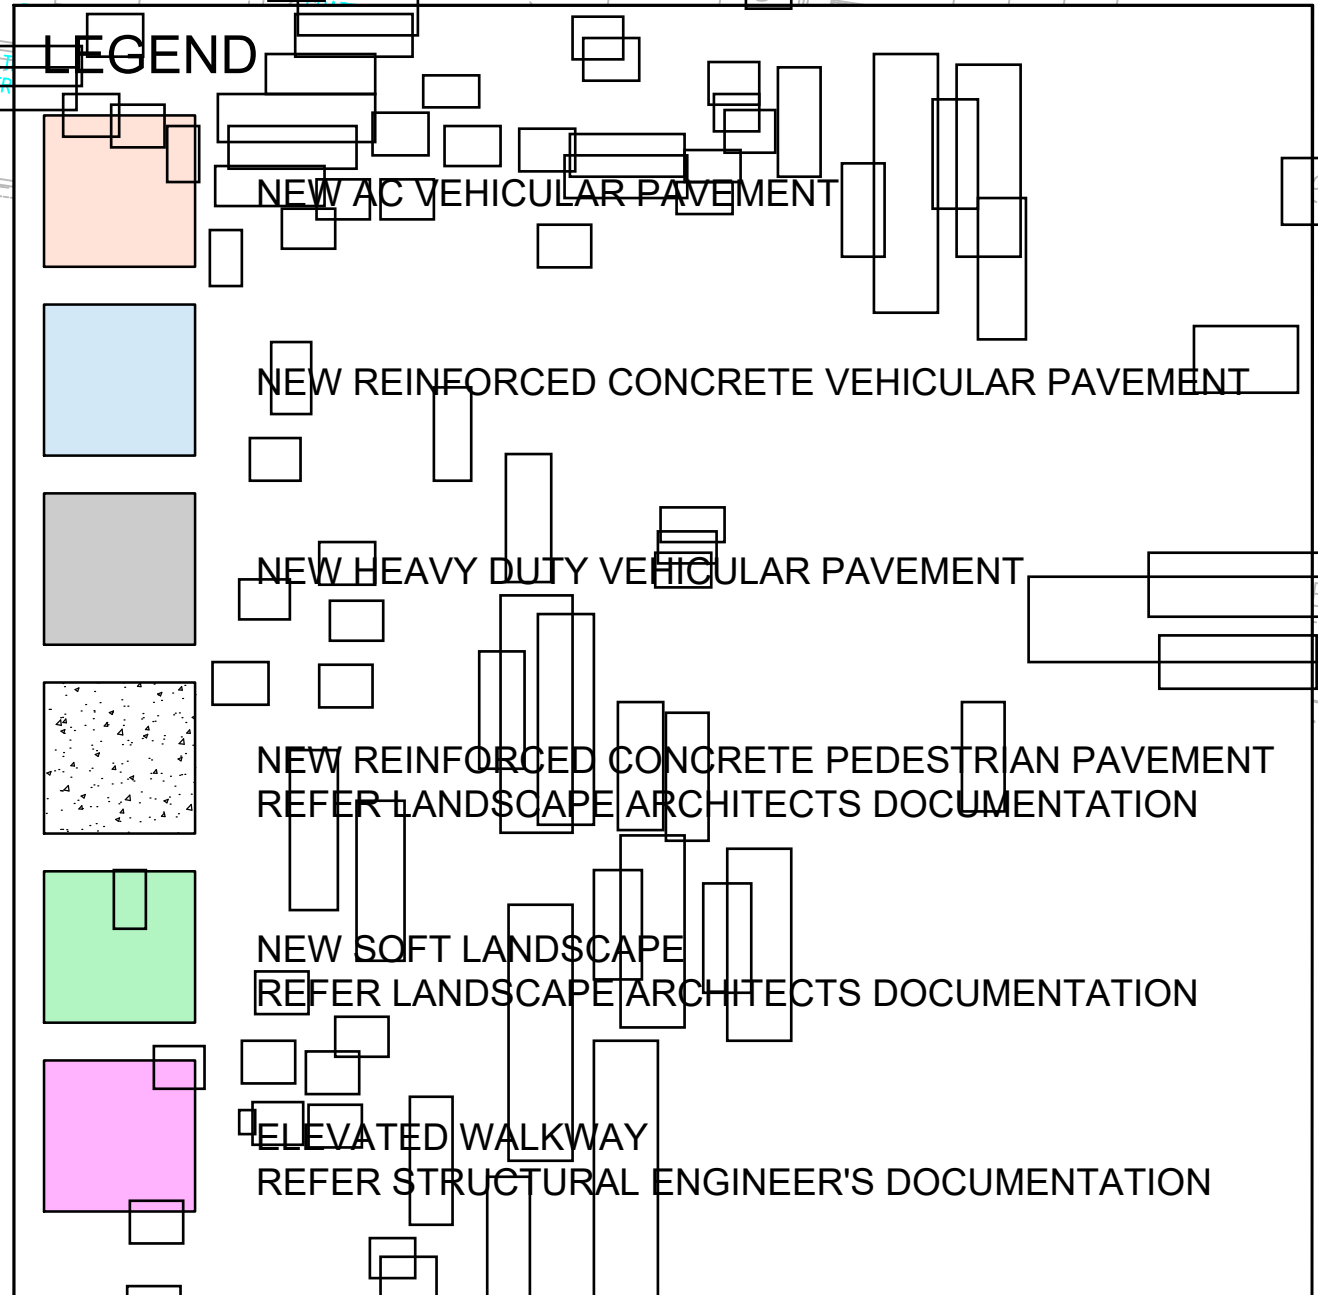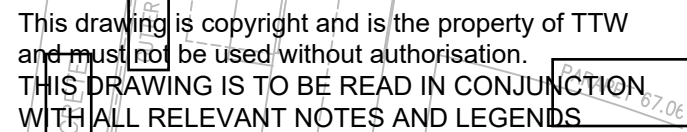

NOT FOR CONSTRUCTION


Scale at A1	Drawn	Designed	Approved			
1:200	DA	JH	AH			
Project No	Originator	Zone	Type	Role	Sheet No.	Rev
241807-TTW-00-DR-CI-07101-A2						
05.02.2025 12:03 PM						

This drawing is copyright and is the property of TTW and must not be used without authorisation.
THIS DRAWING IS TO BE READ IN CONJUNCTION WITH ALL RELEVANT NOTES AND LEGENDS

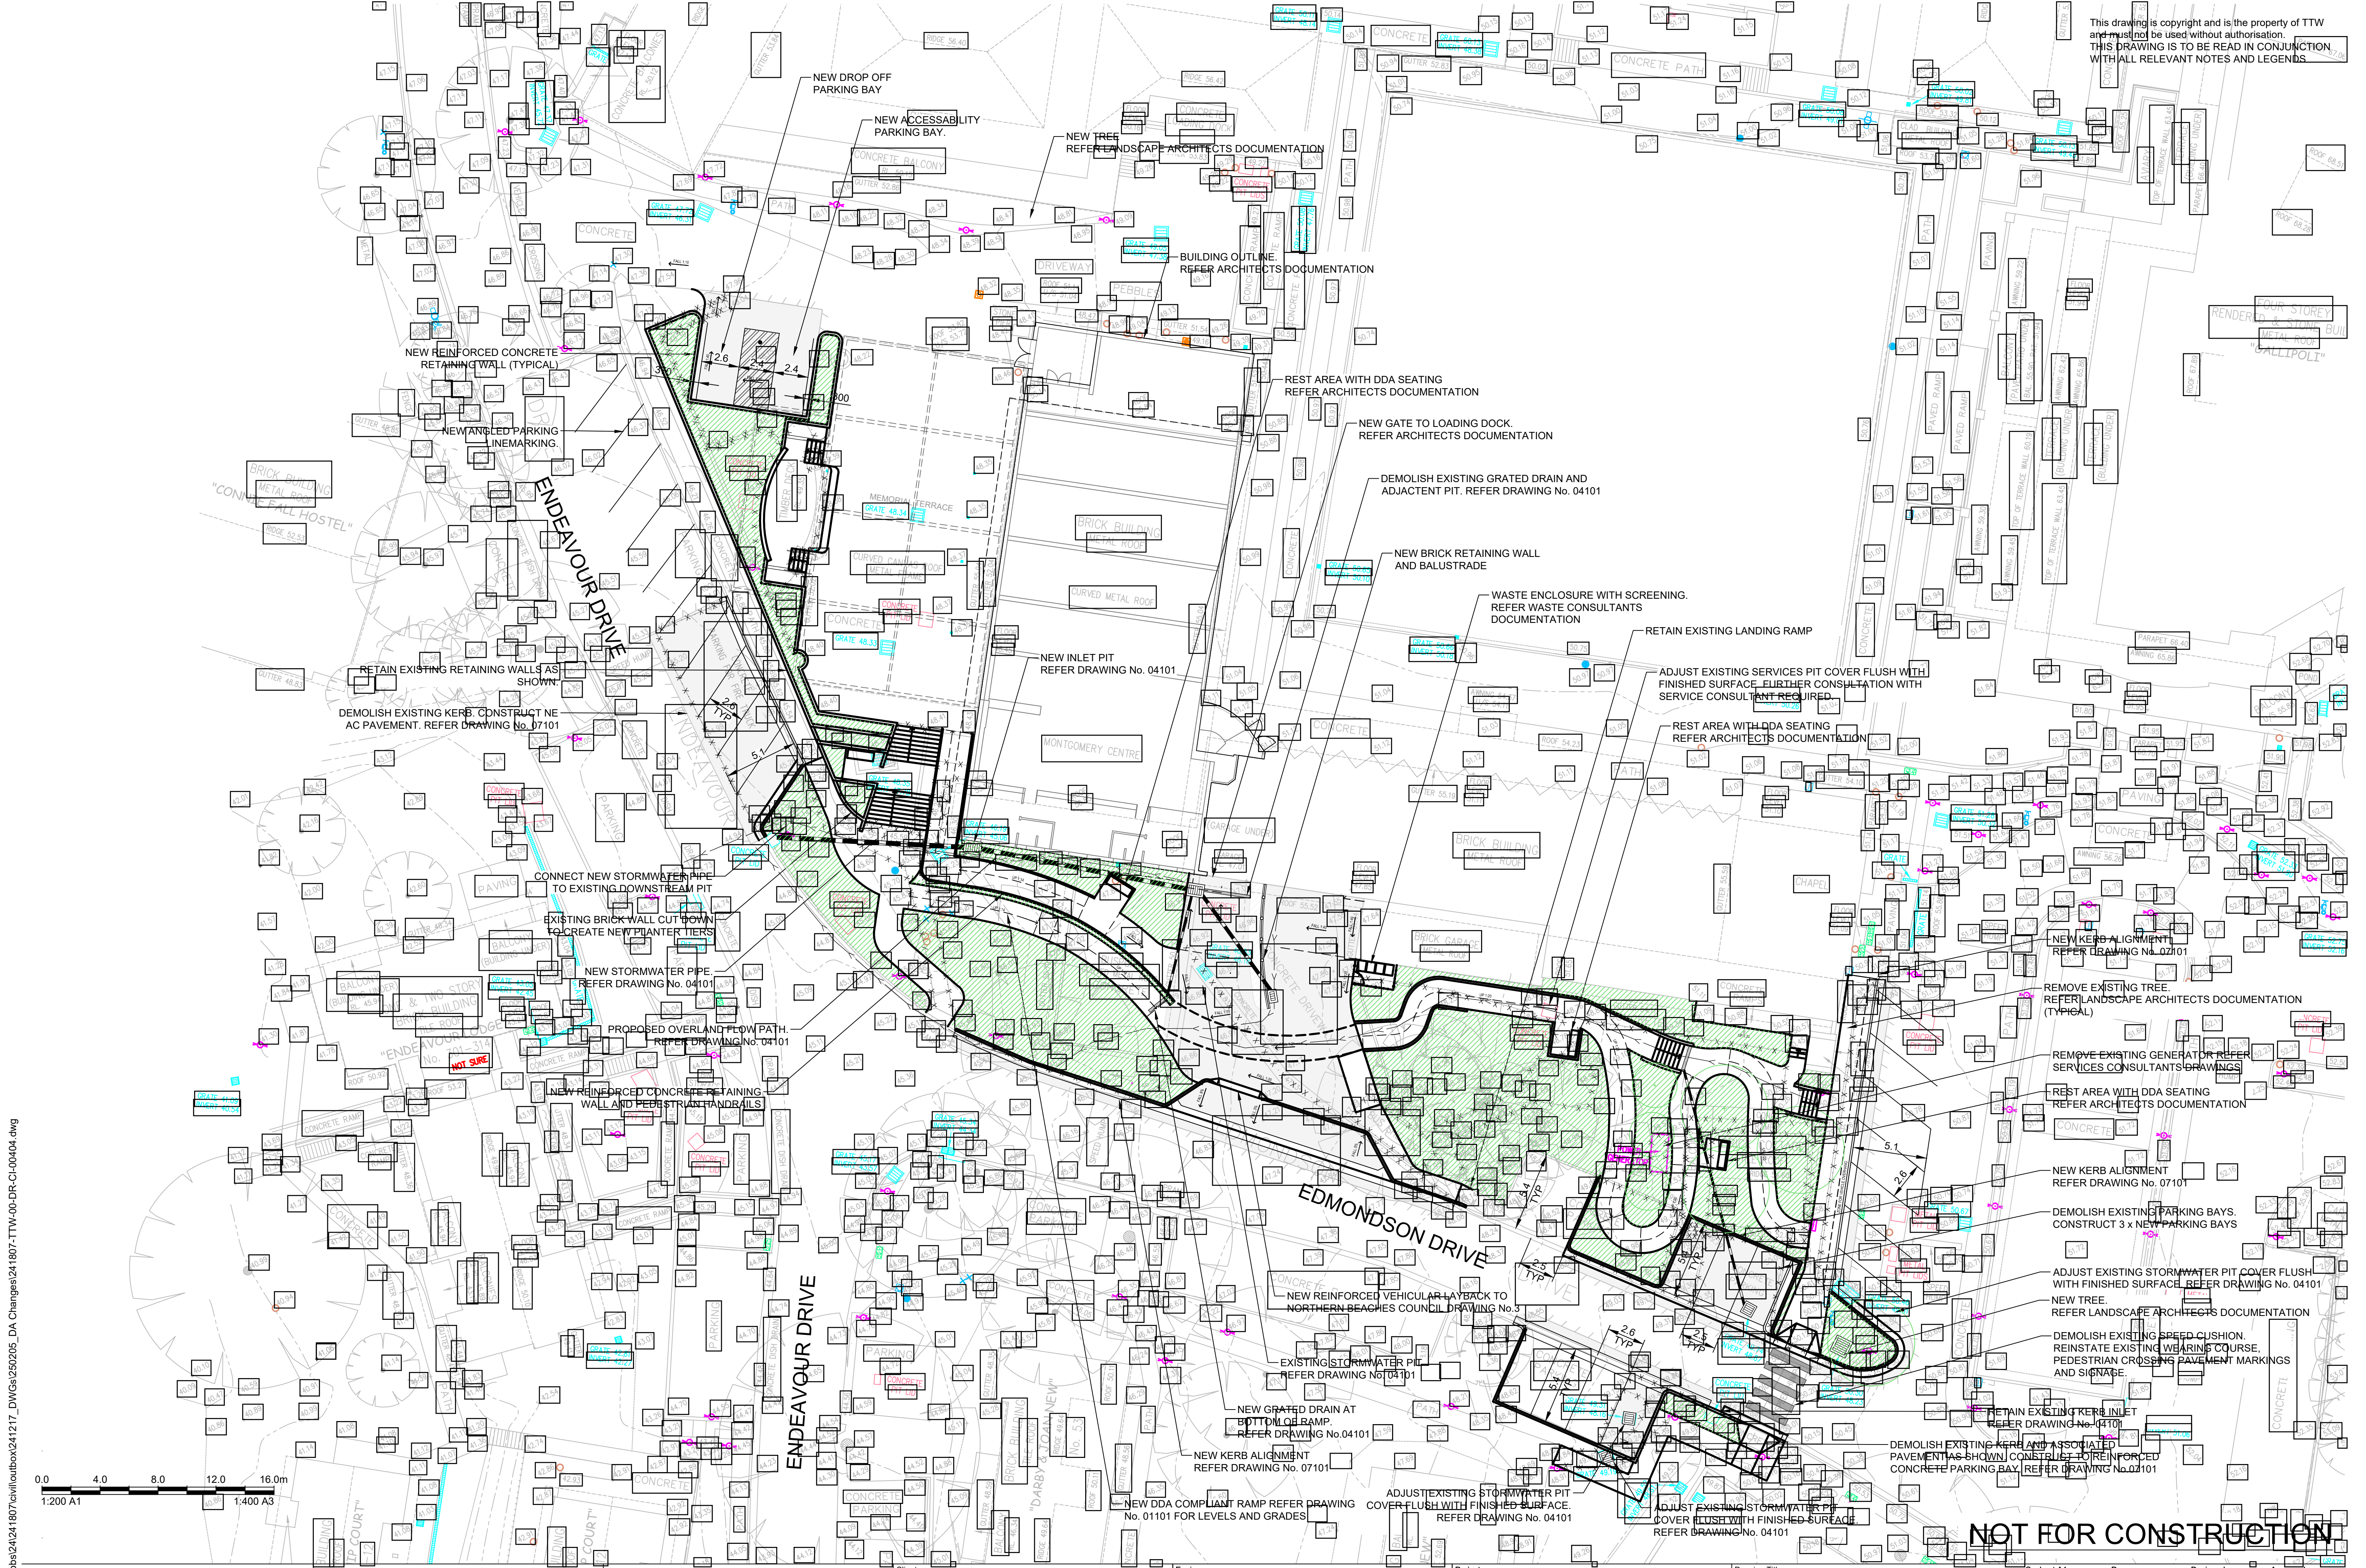

NOT FOR CONSTRUCTION

[illegible]

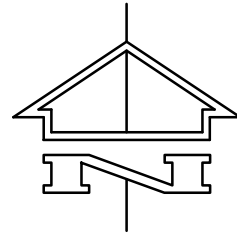

This drawing is copyright and is the property of TTW and must not be used without authorisation.
THIS DRAWING IS TO BE READ IN CONJUNCTION WITH ALL RELEVANT NOTES AND LEGENDS.

Z:\jcs\241807civil\outbox\241217_DWG\250205_DA Changes\241807-TTW-00-DR-CI-01101.dwg

0.0 4.0 8.0 12.0 16.0m
1:200 A1 1:400 A3

A2	RE-ISSUED FOR DA	JH	DA	05.02.2025			
A	ISSUED FOR DA	JH	DA	16.12.2024			
Rev	Description	Eng	Draft	Date	Rev	Description	Eng
		Draft		Date			Draft

Client:

Engineer:




Project:
ANZAC VILLAGE
MONTGOMERY CENTRE
NARRABEEN, NSW

Drawing Title:
SITEWORKS
ALIGNMENT CONTROL
AND GRADING PLAN

Scale at A1 1:200
Drawn DA
Designed JH
Approved AH
Project No 241807-TTW-00-DR-CI-01101-A2
05.02.2025 12:38 PM

NOT FOR CONSTRUCTION

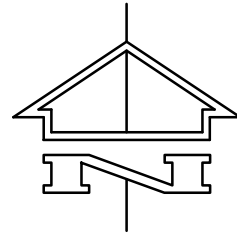

This drawing is copyright and is the property of TTW and must not be used without authorisation. THIS DRAWING IS TO BE READ IN CONJUNCTION WITH ALL RELEVANT NOTES AND LEGENDS.

Z:\jcs\241807\civil\outbox\241217_DWG\250205_DA Changes\241807-TTW-00-DR-CI-04101.dwg

0.0 4.0 8.0 12.0 16.0m
1:200 A1 1:400 A3

A2	RE-ISSUED FOR DA	JH	DA	05.02.2025			
A	ISSUED FOR DA	JH	DA	16.12.2024			
Rev	Description	Eng	Draft	Date	Rev	Description	Eng
		Draft		Date			Draft

Client:

Engineer:




Project:
ANZAC VILLAGE
MONTGOMERY CENTRE
NARRABEEN, NSW

Drawing Title:
STORMWATER
AND SUBSOIL DRAINAGE
PLAN

Scale at A1 1:200
Drawn DA
Designed JH
Approved AH
Project No 241807-TTW-00-DR-CI-04101-A2
05.02.2025 12:30 PM

NOT FOR CONSTRUCTION

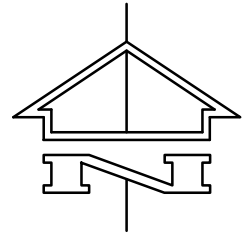

This drawing is copyright and is the property of TTW and must not be used without authorisation. THIS DRAWING IS TO BE READ IN CONJUNCTION WITH ALL RELEVANT NOTES AND LEGENDS.

LEGEND

- NEW AC VEHICULAR PAVEMENT
- NEW REINFORCED CONCRETE VEHICULAR PAVEMENT
- NEW HEAVY DUTY VEHICULAR PAVEMENT
- NEW REINFORCED CONCRETE PEDESTRIAN PAVEMENT
REFER LANDSCAPE ARCHITECTS DOCUMENTATION
- NEW SOFT LANDSCAPE
REFER LANDSCAPE ARCHITECTS DOCUMENTATION
- ELEVATED WALKWAY
REFER STRUCTURAL ENGINEER'S DOCUMENTATION

Z:\jcs\24\241807\civil\outbox\241217_DWG\250205_DA Changes\241807-TTW-00-DR-CI-07101.dwg

0.0 4.0 8.0 12.0 16.0m
1:200 A1 1:400 A3

A2	RE-ISSUED FOR DA	JH	DA	05.02.2025					
A	ISSUED FOR DA	JH	DA	16.12.2024					
Rev	Description	Eng	Draft	Date	Rev	Description	Eng	Draft	Date

Client:

Engineer:



Project:
ANZAC VILLAGE
MONTGOMERY CENTRE
NARRABEEN, NSW

Drawing Title:
PAVEMENT
PLAN

Scale at A1
1:200
Project No
241807-TTW-00-DR-CI-07101-A2
05.02.2025 12:03 PM
Drawn
DA
Originator
Zone
Type
Role
Sheet No.
AH
Rev

NOT FOR CONSTRUCTION