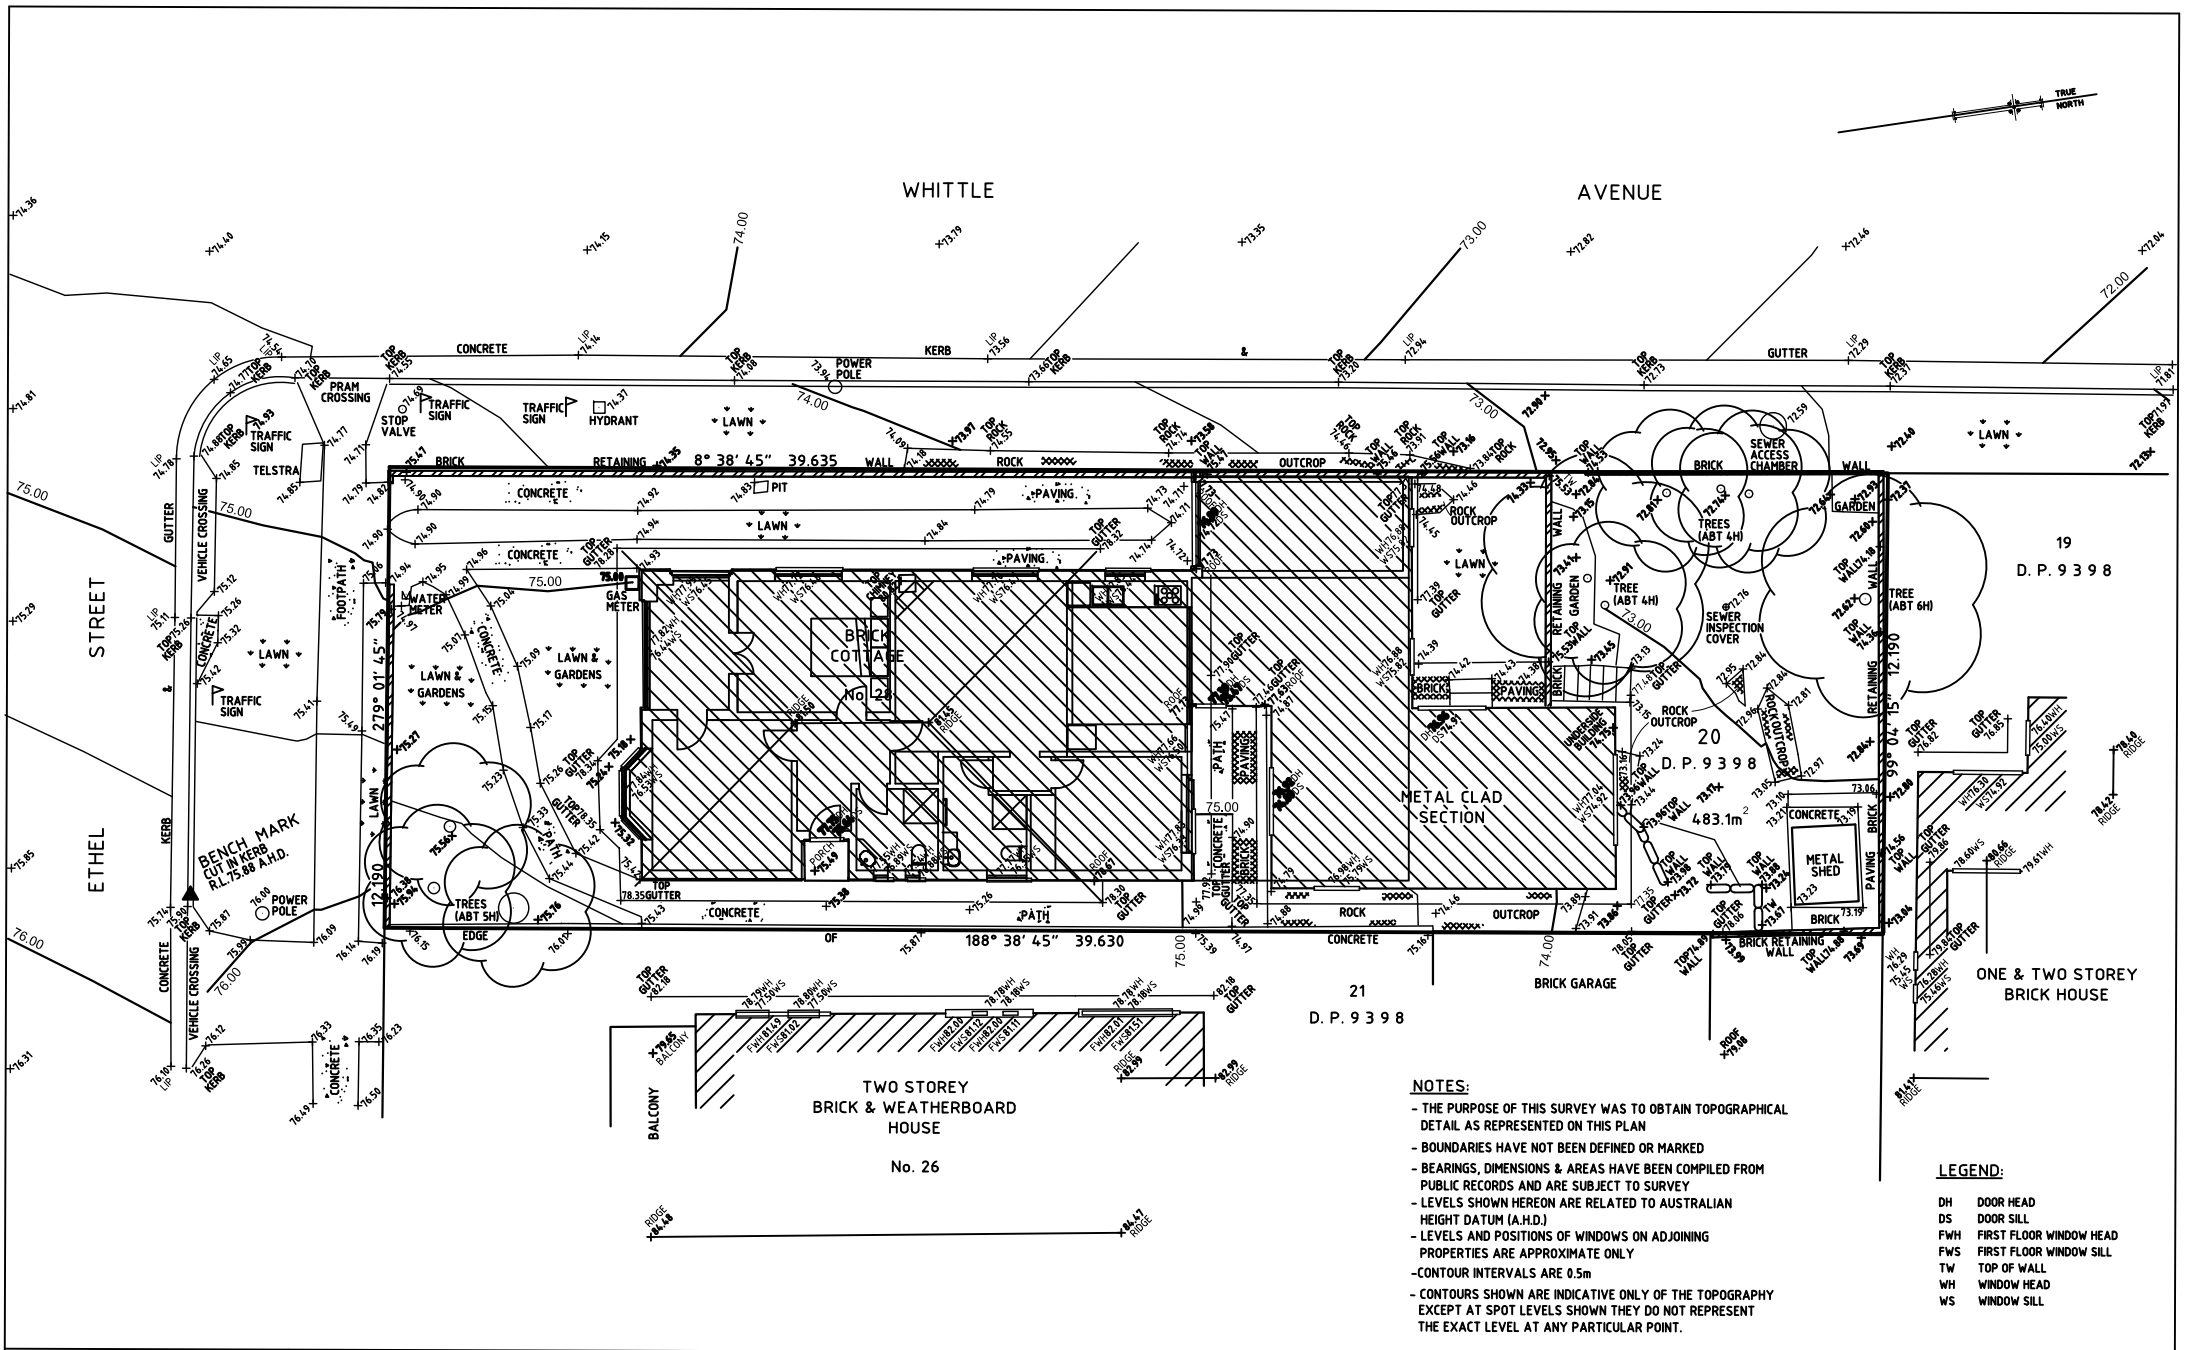

NOTES:

- THE PURPOSE OF THIS SURVEY WAS TO OBTAIN TOPOGRAPHICAL DETAIL AS REPRESENTED ON THIS PLAN
- BOUNDARIES HAVE NOT BEEN DEFINED OR MARKED
- BEARINGS, DIMENSIONS & AREAS HAVE BEEN COMPILED FROM PUBLIC RECORDS AND ARE SUBJECT TO SURVEY
- LEVELS SHOWN HEREON ARE RELATED TO AUSTRALIAN HEIGHT DATUM (A.H.D.)
- LEVELS AND POSITIONS OF WINDOWS ON ADJOINING PROPERTIES ARE APPROXIMATE ONLY
- CONTOUR INTERVALS ARE 0.5m
- CONTOURS SHOWN ARE INDICATIVE ONLY OF THE TOPOGRAPHY EXCEPT AT SPOT LEVELS SHOWN THEY DO NOT REPRESENT THE EXACT LEVEL AT ANY PARTICULAR POINT.

LEGEND:

DH	DOOR HEAD
DS	DOOR SILL
FWH	FIRST FLOOR WINDOW HEAD
FWS	FIRST FLOOR WINDOW SILL
TW	TOP OF WALL
WH	WINDOW HEAD
WS	WINDOW SILL

AMENDMENTS:

DRAWN T.F.

SURVEYED R.O.

DESIGNED

CLIENT: RICHARD CRAMPTON

COPYRIGHT © 2011 DUNLOP THORPE & COMPANY PTY. LTD.
NO PART OF THIS SURVEY MAY BE REPRODUCED, STORED IN A RETRIEVAL SYSTEM OR TRANSMITTED IN ANY FORM, WITHOUT THE WRITTEN PERMISSION OF THE COPYRIGHT OWNER EXCEPT AS PERMITTED BY THE "COPYRIGHT ACT 1968"
ANY PERMITTED DOWNLOADING, ELECTRONIC STORAGE, PRINT, COPY OR REPRODUCTION OF THIS SURVEY SHOULD CONTAIN NO ALTERATION OR ADDITION TO THE ORIGINAL SURVEY. THIS NOTICE MUST NOT BE ERASED.

TITLE:

PLAN OF THE LAND COMPRISED IN
CERTIFICATE OF TITLE 20/9398
AT BALGOWLAH
IN THE LGA OF MANLY

DUNLOP THORPE & CO. PTY. LTD.
SURVEYORS
447 KENT STREET
SYDNEY 2000
www.dunlopthorpe.com.au
ABN 74 003 512 150
PHONE 9283 6677
FAX 9283 6633
EMAIL admin@dunlopthorpe.com.au

REDUCTION RATIO	1:100
SIZE	A2
LEVEL DATUM	A.H.D.
DATE	5.5.2011
SHEET	1 OF 1 SHEETS
REFERENCE No.	17364