


Architectus Group Pty Ltd is the owner of the copyright subsisting in these drawings, plans, designs and specifications. They must not be used, reproduced or copied, in whole or in part, nor may the information, ideas and concepts therein contained (which are confidential to Architectus Group Pty Ltd) be disclosed to any person without the prior written consent of that company.

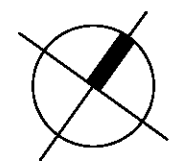

issue	date
A FOR DA	07.11.14
B FOR DA	28.11.14
C FOR DA	04.12.14
D FOR DA	SEE SHEET DATE
E FOR SECTION 4.55(1a)	06.06.18

FOR SECTION 4.55(1a)



Architectus Melbourne
Level 25, 385 Bourke Street
Melbourne
VIC 3000
T (61 3) 9429 5733
F (61 3) 9429 8480
melbourne@architectus.com.au
ABN 90 131 245 684

drawing
SITE PLAN

7/06/2018 6:17:43 PM



OSD & RWST
OSD TANKS & RAIN WATER STORAGE
TANK
Model: TBC
Capacity: 5000L
Dimension:
6m W800 x L3200 x H2020
4m W1100 x L3100 x H1560
Finish: Colourbond Monument



architectus

Architectus Group Pty Ltd is the owner of the copyright subsisting in these drawings, plans, designs and specifications. They must not be used, reproduced or copied, in whole or in part, nor may the information, ideas and concepts therein contained (which are confidential to Architectus Group Pty Ltd) be disclosed to any person without the prior written consent of that company.

Nominated Architect
Ray Brown, NSWARB 6359




Do not scale drawings. Verify all dimensions on site

issue	date
C FOR DA	12.07.17
D FOR SECTION 4.55(1a)	06.06.18

Refer to Drawing A0001 for notes

- (GLP) TRANSLUCENT GLASS - TEXTURED GLASS IN LIEU OF GLASS PLANKS
- (GLG) TRANSPARENT GLASS - GLAZING
- (FCC) FIBRE CEMENT CLADDING
- (CNC) OFF FORM CONCRETE
- (FTB) FEATURE TIMBER SCREEN
- (MTL) PLANTING IN PREFABRICATED PLANTER BOX
- (FBW) FACE BRICKWORK
- (GLD) GLASS DOOR
- (CTN) CURTAIN WALL
- (APD) AUTOMATIC TILT PANEL DOOR - PERFORATED METAL
- (TMD) TIMBER DECKING
- (SC1) METAL LOUVRE SCREEN
- (HR4) ROOF MAINTENANCE HANDRAIL
- (BAL) GLAZED BALUSTRADE

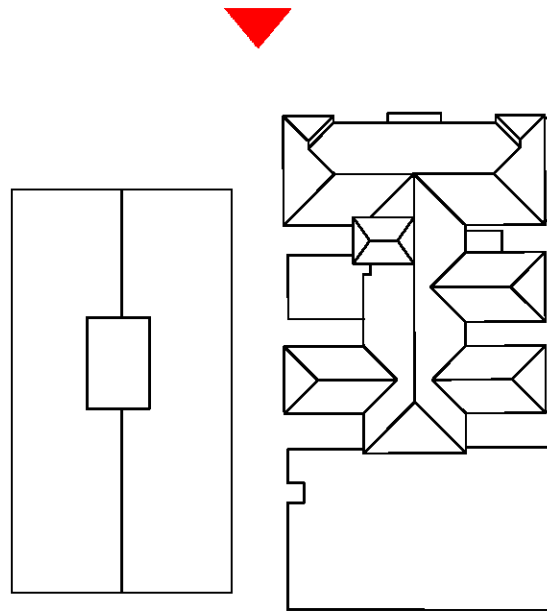


NORTHERN BEACHES
COUNCIL

THIS PLAN IS TO BE READ IN
CONJUNCTION WITH

Endorsement Date: 11/07/2018

MOD2018/0285

architectus™

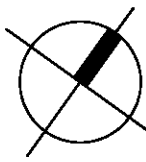

Architectus Melbourne
Level 25, 385 Bourke Street
Melbourne
VIC 3000
Sydney
Melbourne
Adelaide
Auckland
Christchurch
Brisbane
T (61 3) 9429 5733
F (61 3) 9429 8480
melbourne@architectus.com.au
ASBN 90 131 245 884

project

Royal Far West Centre for Child
Health and Learning

drawing

ELEVATION NORTH

scale

A1 : 100 at A1
1 : 200 at A3

drawing no.

DA-2010

drawn

MH

checked

LC

issue

project no

090050.03

D

FOR SECTION 4.55(1a)

7/06/2018 6:19:14 PM


Architectus Group Pty Ltd is the owner of the copyright subsisting in these drawings, plans, designs and specifications. They must not be used, reproduced or copied, in whole or in part, nor may the information, ideas and concepts therein contained (which are confidential to Architectus Group Pty Ltd) be disclosed to any person without the prior written consent of that company.



issue	date
C FOR DA	12.07.17
D FOR SECTION 4.55(1a)	06.06.18



7/06/2018 6:19:16 PM

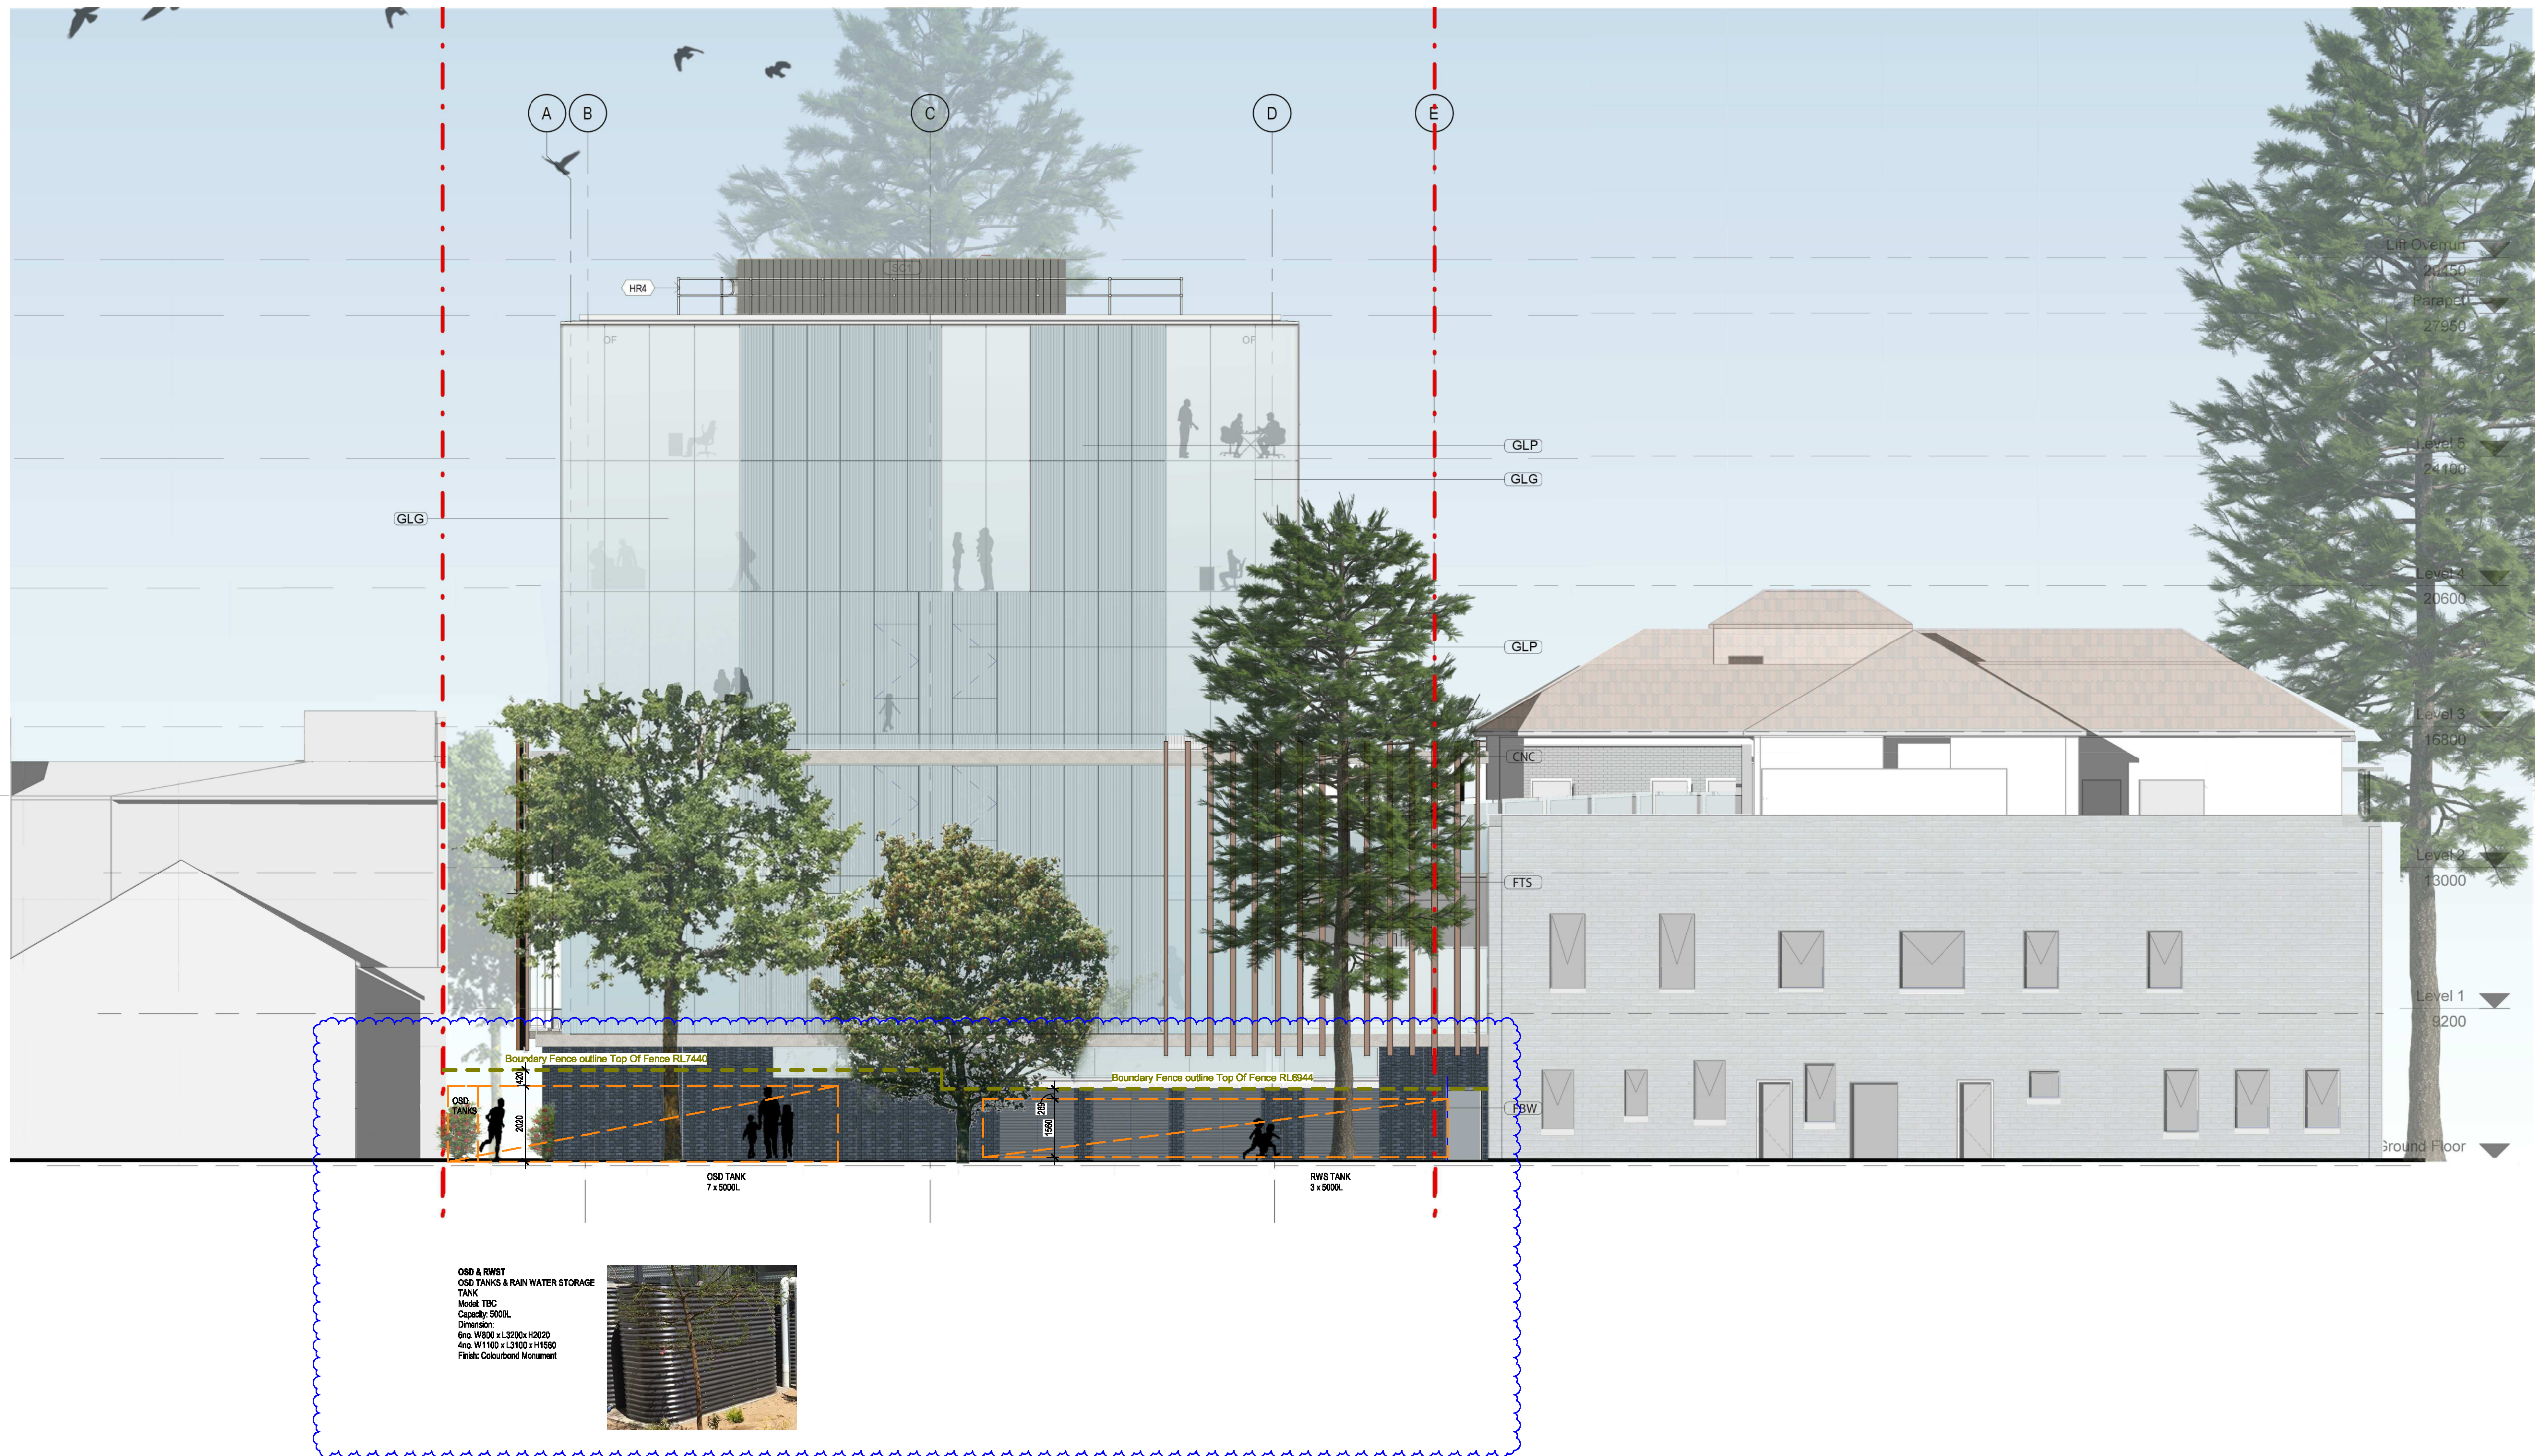

Architectus Group Pty Ltd is the owner of the copyright subsisting in these drawings, plans, designs and specifications. They must not be used, reproduced or copied, in whole or in part, nor may the information, ideas and concepts therein contained (which are confidential to Architectus Group Pty Ltd) be disclosed to any person without the prior written consent of that company.



issue	date
C FOR DA	12.07.17
D FOR SECTION 4.55(1a)	06.06.18

Refer to Drawing A0001 for notes

BAL GLAZED BALUSTRADE



MOD2018/0285

Architectus Melbourne
Level 25, 385 Bourke Street
Melbourne
VIC 3000
T (61 3) 9429 5733
F (61 3) 9429 8480
melbourne@architectus.com.au
ABN 90 131 245 684

ELEVATION WEST

090050.03


FOR SECTION 4.55(1a)



[illegible]

Refer to Drawing A0001 for notes

- | | |
|------------|--|
| GLP | TRANSLUCENT GLASS - TEXTURED GLASS IN LIEU OF GLASS PLANKS |
| GLG | TRANSPARENT GLASS - GLAZING |
| FCC | FIBRE CEMENT CLADDING |
| CNC | OFF FORM CONCRETE |
| FTB | FEATURE TIMBER SCREEN |
| MTL | PLANTING IN PREFABRICATED PLANTER BOX |
| FBW | FACE BRICKWORK |
| GLD | GLASS DOOR |
| CTN | CURTAIN WALL |
| APD | AUTOMATIC TILT PANEL DOOR - PERFORATED METAL |
| TMD | TIMBER DECKING |
| SCT | METAL LOUVRE SCREEN |
| HRR | ROOF MAINTENANCE HANDRAIL |
| BAL | GLAZED BALUSTRADE |

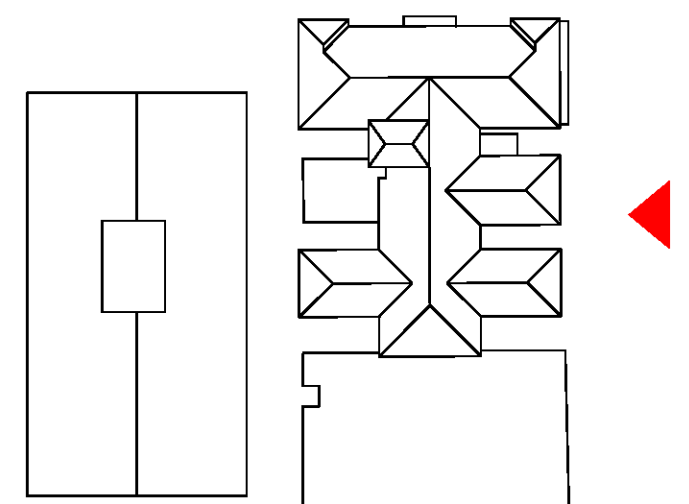


MOD2018/0285

scale	As1 : 100 at A1 1 : 200 at A3	drawing no.
drawn	MH	DA-2013
checked	LC	issue
project no	090050.03	D

7/06/2018 6:19:20 PM

FOR SECTION 4.55(1a)

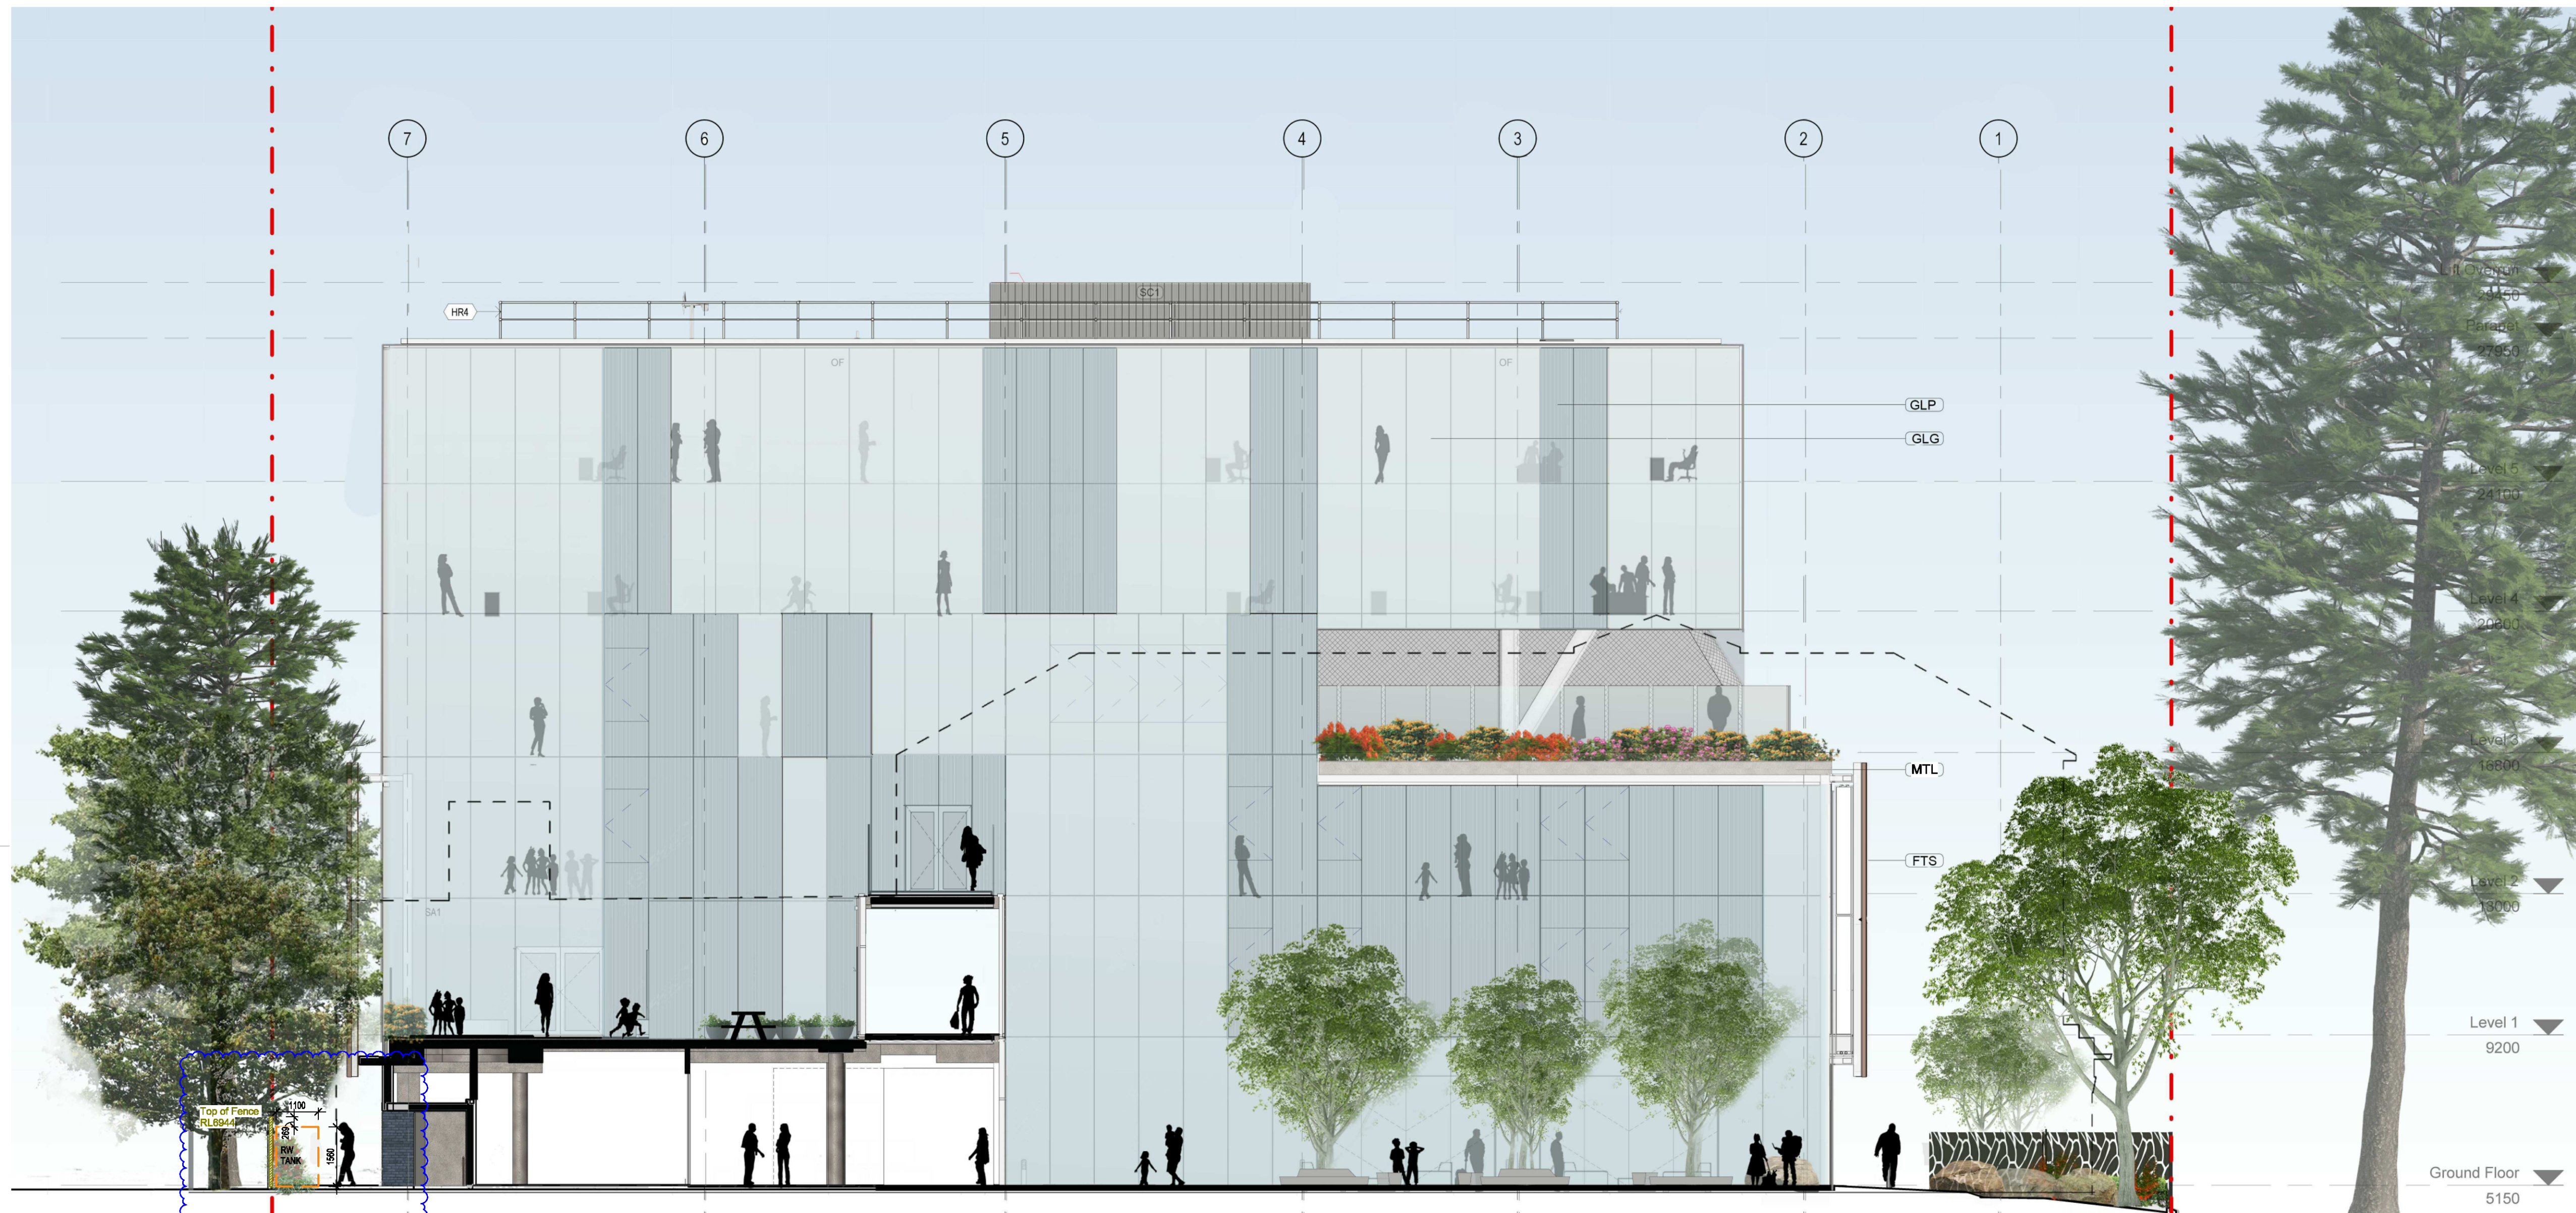

OSD & RWST
OSD TANKS & RAIN WATER STORAGE
TANK
Model: TBC
Capacity: 5000L
Dimension:
6no. W800 x L3200x H2020
4no. W1100 x L3100 x H1560
Finish: Coloursbond Monument

