A0

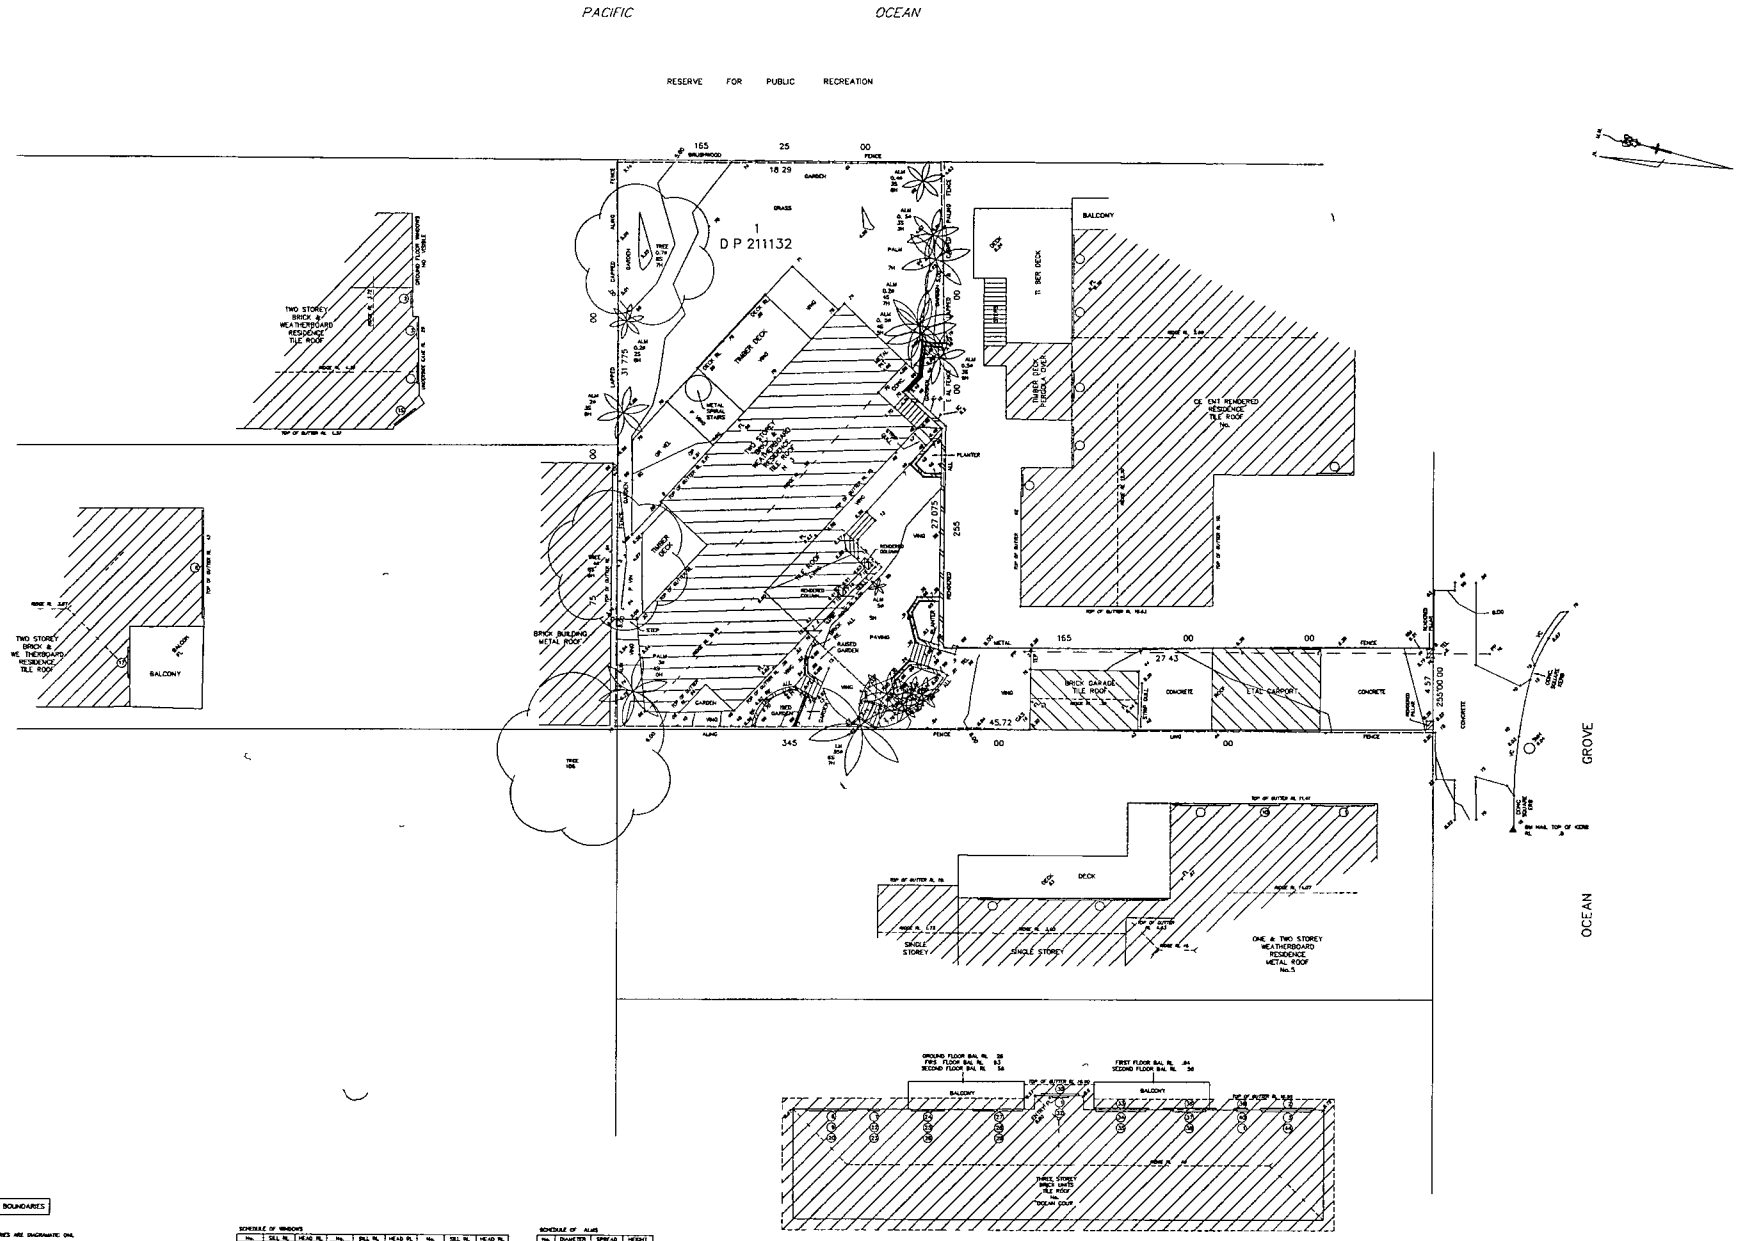

0 SURVEY S BEEN MADE OF THE BOUNDARIES

NOTES:

1. THE POSITION OF IMPROVEMENTS TO BOUNDARIES ARE DIAGRAMATIC ONLY.
2. POSITION OF RIDGE LINES ARE DIAGRAMATIC ONLY. (NOT TO SCALE)

NO INVESTIGATION OF UNDERGROUND SERVICES HAS BEEN MADE. RESPONSIBLE AUTHORITIES ARE TO BE NOTIFIED PRIOR TO ANY DEVELOPMENT

ALL DIMENSIONS ARE BY TITLE ON SUBJECT TO FINAL SURVEY

CONTOURS ARE INDICATIVE OF GROUND FORM ONLY. ONLY SPOT LEVELS SHOULD BE USED FOR CALCULATIONS OF QUANTITIES WITH CAUTION

NO INVESTIGATION HAVE BEEN MADE OF BUILDING RESTRICTIONS WHICH MAY APPL TO THIS LAND

CONTOUR INTERVAL 0. MINOR 2m MAJOR

ORIGIN OF LEVELS PM 3978 RL 32 A.H.D

THE SPREAD AND HEIGHT OF TREES SHOWN ARE INDICATIVE ONLY AND CANNOT BE SHOWN ACCURATELY WITHOUT ADDITIONAL DETAILED SURVEY

BEARINGS SHOWN ARE RELATED TO MAGNETIC MERIDIAN

SCHEDULE OF WINDOWS

No.	SILL RL	HEAD RL	No.	SILL RL	HEAD RL	No.	SILL RL	HEAD RL
1	8.26	10.22	16	8.99	11.98	32*	1.41	18.27
2	9.51	12.30	18	12.65	14.12	34**	6.77	10.92
3	8.19	10.46	20	13.30	16.77	37*	2	5.4
4	6.38	8.02	21	3.48	46	38*		
5	8.33	10.17	22	13.12	14.2	39***	0.85	1.28
6	8.16	10.13	23	13.7	18.71	40	3	1.12
7	8.53	12.00	24*	8.41	11.14		3.19	8.70
	75	0.85	25*		3	**	7	9.3
8	8.06	10.78	26*	1.63	18.77	3	2.87	1.10
10	9.83	10.78	27*	8.37	11.46	44	15.62	16.77
11	8.85	10.88	30*	11.87	13			
12	84	01	31*	13	6.77			
13	9.84	11.07	32*	8.60	10.65			
	9.2	11.30	33	11.39	13.83			
3	8.26	11.08	33	14.82	19.00			
5	8.74	11.33	34**	6.77	10.92			
17	10.4	11.18	34*	11.81	1.12			

WINDOW DOOR
* GARAGE DOOR
** DOOR

SCHEDULE OF ALMS

No.	DIAMETER	SPREAD	HEIGHT
1	0.3	3	
2	0.	3	
3	0.13	3	3
	0.13	3	3

LEGEND

AC	AIR CONDITIONE	PB	POST BOX
DPC	DAMP PROOF COURSE	PC	PRIMA DRESSING
EBOX	ELECTRI TY BOX	PP	POWER POLE
EP	ELECTRI TY	SEWER	SEWER MANHOLE
FL	FLOOR LEVEL	SO	TOPMIX TEP OUTLET
GP	GULL	TOP	TOP ALME
HW	HO WALE HEATE	SV	STOPMIX TEP
HYD	HYDRAN	TEL	TELECOMMUNICATIONS PIT
IC	INSPECTION CONER	VC	VEHICLE CROSSING
LP	LIGHT POLE	WM	TER METER
LVL	LIMIT VALUE	WS	TER SERVICE
MH	MANHOLE		

AMENDME T / /06 DE ALES OF MA. OCEAN GROVE ADDED

E RE 6061/06	STUTCHBURY JAQUES PTY LTD LAND SURVEYING CONSULTANTS P O BOX 2449 BROOKVALE NSW 2100 PH 967 600 FAX 89 55 MAIL jaques@bigpond net.	DA F 24/2/06	CLIE T MICHAEL & RYTA BURNS
		SC LE 1:100	PROJECT DETAIL & LEVEL SURVEY
		DATUM A H D	LOT 1 D P 211132
		SITE AREA 705 2m²	No 3 OCEAN GROVE COLLAROY
REGD SURVE OR		HEET 1 O 1 SHEETS	CA WARRINGAH