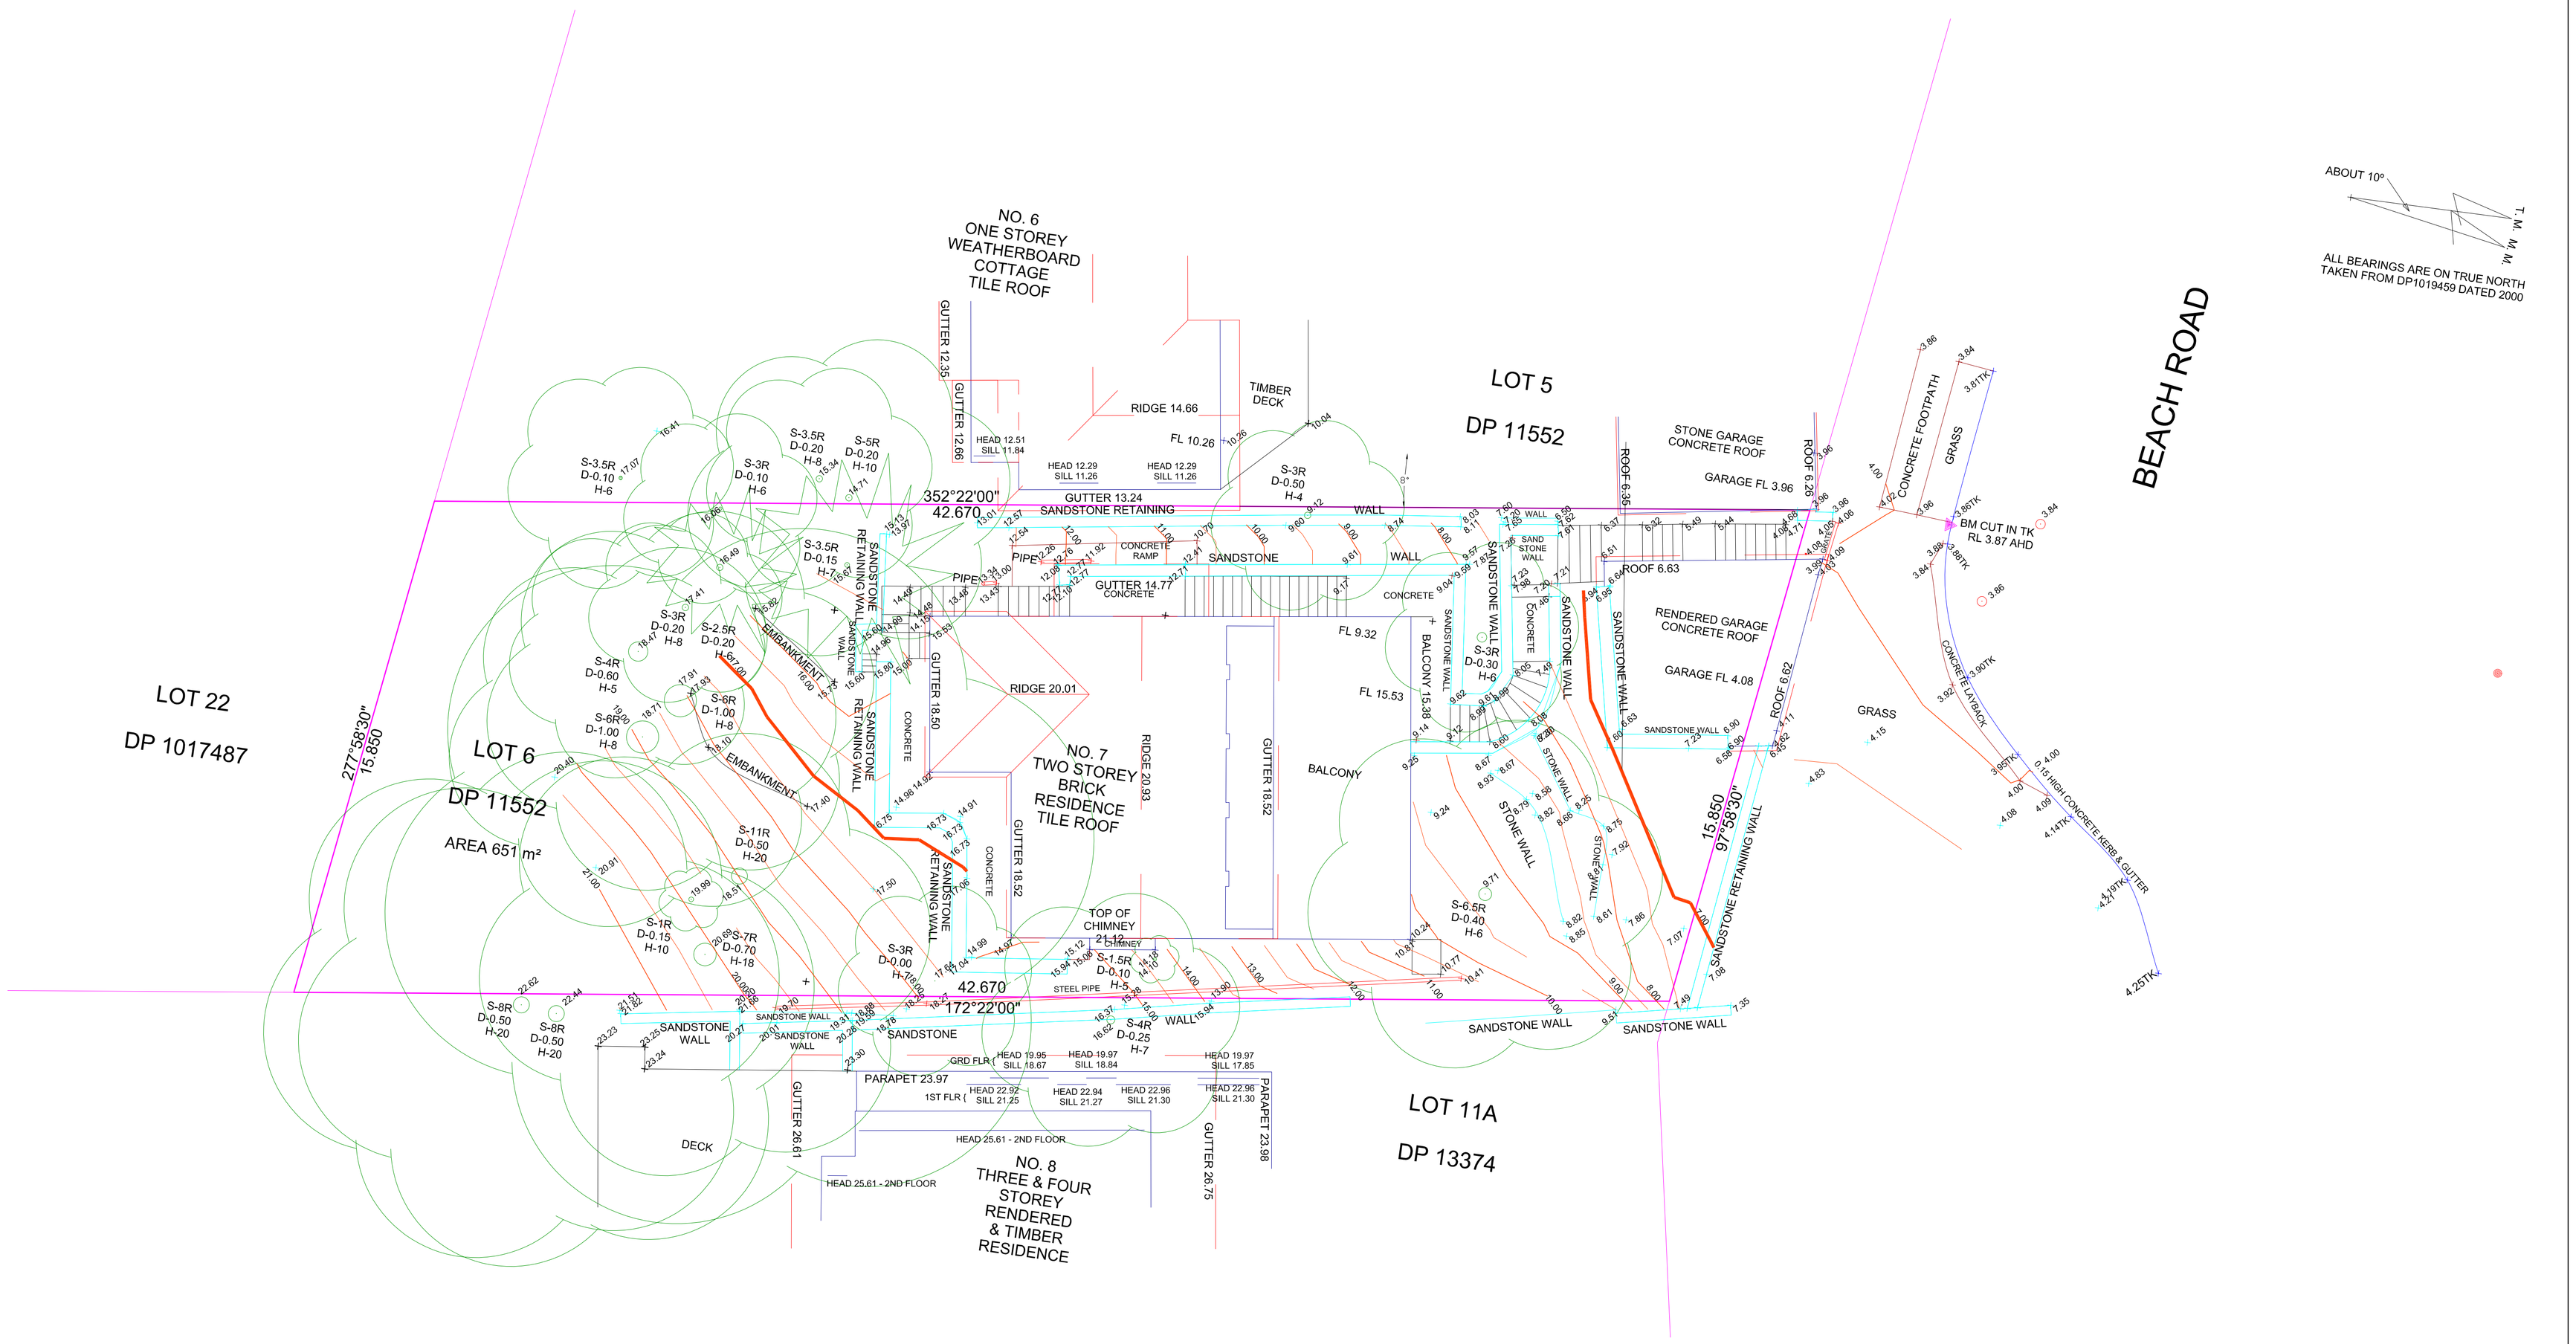

NOTE: *NO BOUNDARY SURVEY HAS BEEN CARRIED OUT*
IMPROVEMENTS ON OR NEAR THE BOUNDARIES ARE SHOWN DIAGRAMMATICALLY ONLY
THE EXACT LOCATION OF UNDERGROUND SERVICES ARE UNKNOWN

BENCH MARK | TELSTRA PIT | WATER METER | SEWER MANHOLE | STOP VALVE
TREES | HYDRANT | GAS METER | POWER POLE | DRAIN / GRATE

SHEET 01 OF 01

REGISTERED SURVEYOR

REF: *12896*
SCALE: *1:100 @A1*
GRID:
DATUM: *AHD*
DATE: *27/11/2013*

PLAN SHOWING DETAIL AND LEVELS AT
7 BEACH ROAD, PALM BEACH
LOT 6 IN D.P.11552

SUITE 7/14 FRENCH AVENUE AVENUE, BANKSTOWN
PH: 02 9708 0177 FAX: 02 9708 0255 E: info@sydneysurveyors.com.au