



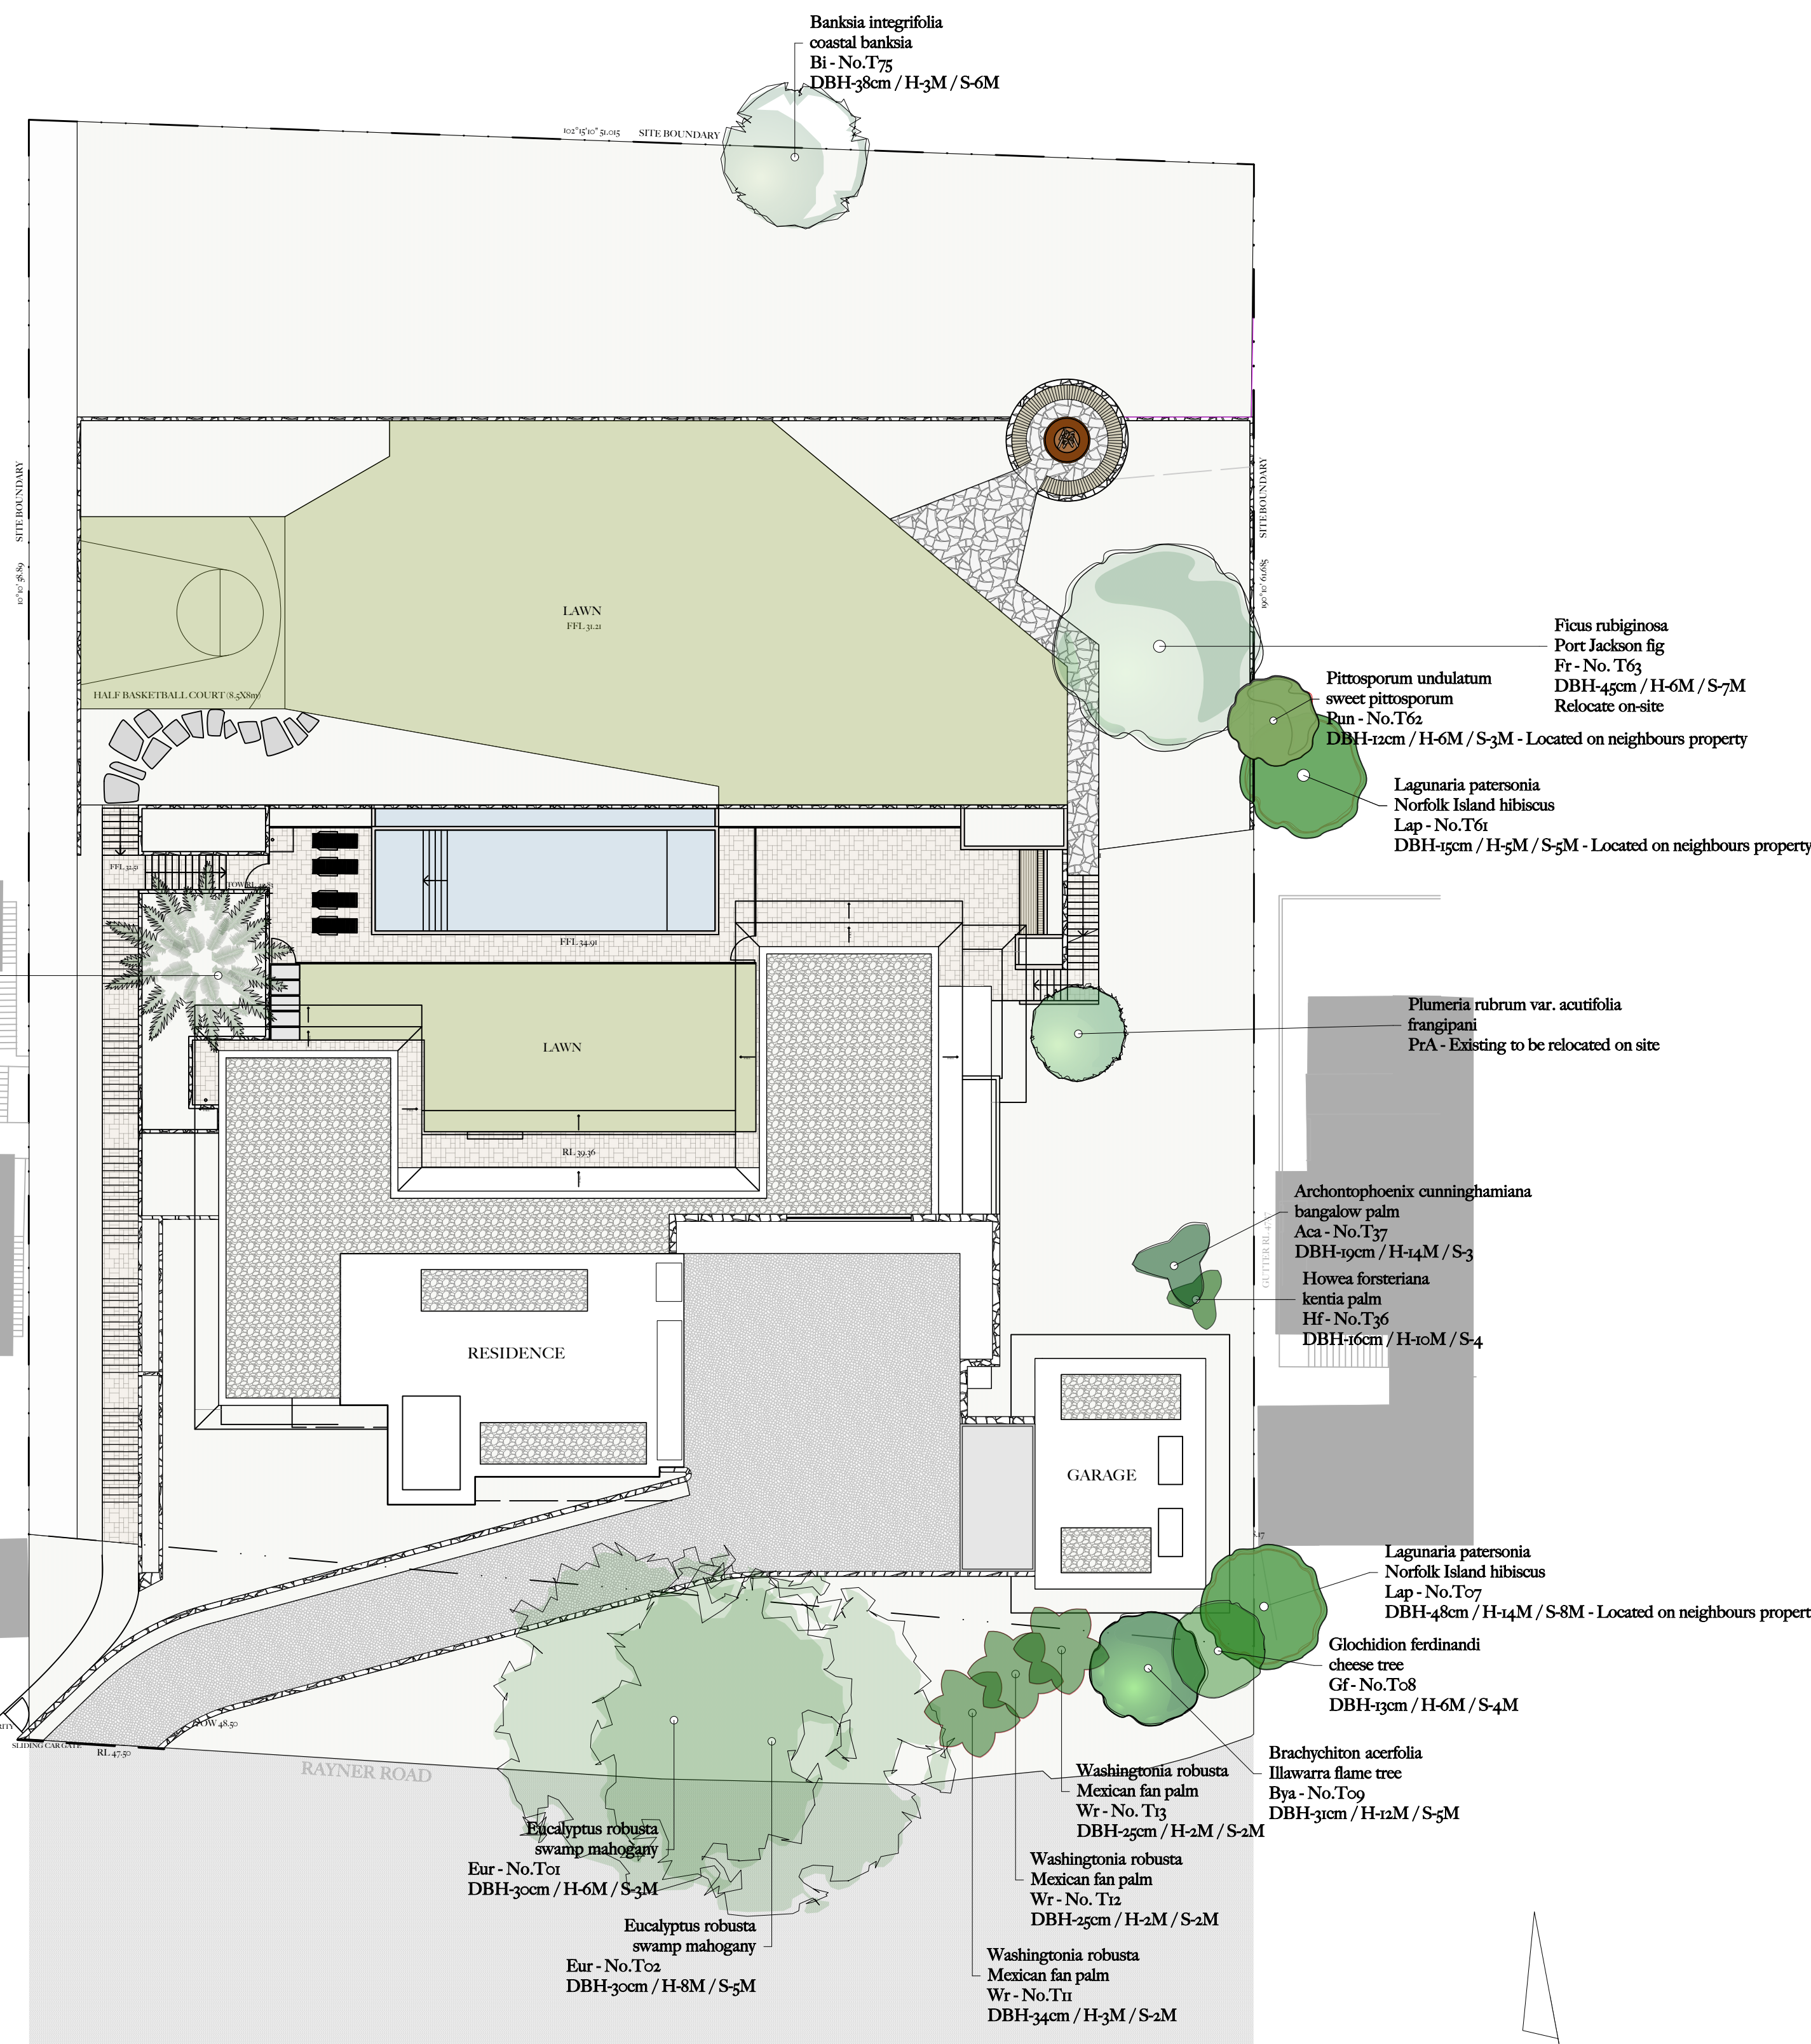

Pin	Pinusprospium uschulatm	sweet pinosprospium	3700	3700	Remove
Scac	Schafferia actinophylla	umbrella tree	4200	7500	Remove
Tyf	Typha angustifolia	Chinese windmill palm	3000	4200	Remove
Pre	Phoradendron villosum	wild date palm	6000	4200	Remove
Sw	Swainsonia acuminata	Queensland firewheel tree	6000	8000	Remove
Aoo	Amorcania columnaris	Cock's pine	6000	10000	Remove
Eas	Eucalyptus dalyi indica	scarf tree	10000	45000	Remove
Lap	Laguncularia pterocarpa	Norfolk Island hibiscus	8000	11000	Remove
Ga	Casuarina glauca	swamp oak	3000	8000	Remove
Or	Ollea racemosa subsp. racemosa	Micania olive	3000	4200	Remove
Or	Ollea racemosa subsp. racemosa	Micania olive	4200	4200	Remove
Or	Ollea racemosa subsp. racemosa	Micania olive	4200	4200	Remove
Or	Ollea racemosa subsp. racemosa	Micania olive	3000	4200	Remove
Aoo	Amorcania columnaris	Cock's pine	2000	4500	Remove
Aoo	Amorcania columnaris	Cock's pine	3000	4500	Remove
Ga	Casuarina glauca	swamp oak	3000	8000	Remove
Ga	Casuarina glauca	swamp oak	3000	7500	Remove
Ga	Casuarina glauca	swamp oak	3000	6000	Remove
Ga	Casuarina glauca	swamp oak	3000	8000	Remove
Ga	Casuarina glauca	swamp oak	3000	7500	Remove
Ga	Casuarina glauca	swamp oak	3000	8000	Remove
Ga	Casuarina glauca	swamp oak	3000	8000	Remove
Ga	Casuarina glauca	swamp oak	3000	7500	Remove
Ga	Casuarina glauca	swamp oak	3000	8000	Remove
Lap	Laguncularia pterocarpa	Norfolk Island hibiscus	6000	8000	Remove
Lap	Laguncularia pterocarpa	Norfolk Island hibiscus	7000	8000	Remove
Lap	Laguncularia pterocarpa	Norfolk Island hibiscus	8000	10000	Remove

©

This design & drawing is protected by copyright. No part of this drawing may be altered, reproduced, copied or published without the prior consent from Michael Cooke Garden Design.

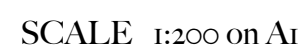

DESIGN BY:
M.Cooke

DRAWN BY:
K.Browning

Michael
Cooke
GARDEN
DESIGN

J Group Projects
24-26 Rayner Road, Whale Beach. NSW


Michael Cooke Garden Design □ ABN: 30 003 794 75077 □ George Downes Drive, CENTRAL MANGROVE NSW 2250 □ MAILDM □ Phone. (02) 4373 1212 □ Email. info@michaelcooke.com.au □ Web. www.michaelcooke.com.au



Plant Schedule


ID	Qty	Botanical Name	Common Name	Scheduled Size
Aac	8	<i>Aloe acutissima</i>	aloe	200mm
Aam	10	<i>Agave americana</i>	American agave	300mm
Aau	13	<i>Asplenium australasicum</i>	birds nest fern	300mm
Aba	7	<i>Alyxia buxifolia</i>	sea box	200mm
Abs	27	<i>Alocasia brisbanensis</i>	cunjevoi	300mm
Abst	3	<i>Aloe bainesii</i>	tree aloe	400mm
Aca	38	<i>Achmea caudata</i>	bromeliad	200mm
AG	425	<i>Aloe 'Gemini'</i>	geminii aloe	140mm
Al	19	<i>Aloe lutescens</i>	aloe	200mm
Ami	619	<i>Aloe mitriformis</i>	short leaf aloe	200mm
ASC	6	<i>Acacia 'Silver Cascade'</i>	silver cascade	200mm
AsM	6	<i>Acmena smithii 'Minor'</i>	small-leaved lilly pilli	25lt
Asp	85	<i>Aloe spinosissima</i>	spider aloe	200mm
Aw	16	<i>Agave weberi</i>	webers agave	300mm
Az	8	<i>Alpinia zerumbet</i>	shell ginger	250mm
BBC	11	<i>Banksia 'Birthday Candles'</i>	dwarf hairpin banksia	200mm
Bi	5	<i>Banksia integrifolia</i>	coastal banksia	45lt
Bma	3	<i>Backhousia myrtifolia</i>	grey myrtle	200mm
Bp	11	<i>Philodendron bipinnatifidum</i>	tree philodendron	300mm
Br	5	<i>Banksia robur</i>	swamp banksia	200mm
Bs	12	<i>Banksia spinulosa</i>	hairpin banksia	200mm
Bsi	2	<i>Banksia serrata</i>	Old Man Banksia	45lt
Ca	5	<i>Correa alba</i>	white correa	200mm
Caa	75	<i>Crassula arborescens</i>	jade plant	200mm
Caus	14	<i>Cyathea australis</i>	scalp tree fern	300mm
CBB	7	<i>Crassula 'Blue Bird'</i>	blue bird	200mm
Ces	9	<i>Callistemon citrinus</i>	crimson bottlebrush	200mm
Cd	14	<i>Casuarina distyla</i>	scrub she oak	140mm
CDO	3	<i>Corymbia 'Dwarf Orange'</i>	dwarf flowering gum	300mm
CgCl	17	<i>Casuarina glauca 'Cousin It'</i>	prostrate she oak	200mm
Cgl	15	<i>Carpobrotus glaucescens</i>	pig face	140mm
Cls	3	<i>Callistemon salignus</i>	willow bottlebrush	200mm
Cov	7	<i>Corydon ovata</i>	jade plant	140mm
CPe	3	<i>Cereus peruvianus</i>	apple cactus	200mm
Cs	30	<i>Cordyline stricta</i>	narrow leaved palm lily	200mm
Csa	12	<i>Callistemon salignus 'Great Balls of Fire'</i>	dwarf willow leaved bottlebrush	200mm
Cr	74	<i>Chondratium tectorum</i>	small cape rush	200mm
De	12	<i>Delosperma cooperi</i>	dwarf ice plant	140mm
Dd	1	<i>Dracaena draco</i>	dragon tree	Mature
De	34	<i>Doranthus excelsa</i>	Gynea lily	300mm
Dp	28	<i>Doranthus palmerii</i>	giant spear lily	300mm
Ep	5	<i>Elaeagnus pungens</i>	oleaster	300mm
Er	3	<i>Elaeagnus reticulatus</i>	blueberry ash	45lt
Fin	45	<i>Ficinia nodosa</i>	knotted club-rush	140mm
GM	7	<i>Grevillea 'Moonlight'</i>	moonlight gem grevillea	200mm
Juk	16	<i>Juncus kraussii</i>	sea rush	140mm
Kb	3	<i>Kalanchoe behariensis</i>	velvet elephants ear	300mm
La	12	<i>Livistona australis</i>	cabbage tree palm	Advanced
LI	23	<i>Leptospermum laevigatum</i>	coastal tea tree	200mm
Llo	102	<i>Lomandra longifolia</i>	matt rush	300mm
Lmc	20	<i>Macrozamia communis</i>	burruwong	140mm
Ms	15	<i>Microsorium scolopendrium</i>	fern	140mm
Mst	3	<i>Melaleuca styphelioides</i>	prickly paper bark	200mm
NoA	1	<i>Nerium oleander 'Alba'</i>	oleander	200mm
Pbi	12	<i>Platycodon bifurcatus</i>	elk horn	200mm
Pla	45	<i>Plectranthus 'Silver Shield'</i>	silver plectranthus	140mm
PISB	38	<i>Poa labillardieri 'Suggan Buggan'</i>	blue tussock grass	140mm
Pme	38	<i>Protoparagurus meyeri</i>	foxtail fern	200mm
PrA	1	<i>Plumeria rubrum var. acutifolia</i>	frangipani	Semi-Mature
Rhp	11	<i>Rhagodia spinescens</i>	creeping saltbush	140mm
ROP	11	<i>Rhaphiolepis 'Oriental Pearl'</i>	Indian hawthorn	300mm
Sla	6	<i>Salvia lanceolata</i>	sand sage	140mm
Ss	38	<i>Senecio serpens</i>	chalk sticks	140mm
Szp	3	<i>Stygiacanthus paniculatus</i>	lilly pilli	300mm
Tha	129	<i>Themeda australis</i>	kangaroo grass	140mm
Wfa	33	<i>Westringia fruticosa</i>	coastal rosemary	200mm
Zf	13	<i>Zamia furcata</i>	cardboard palm	300mm

Note:
-Check all plant stock prior to planting to ensure they are healthy and free of disease.

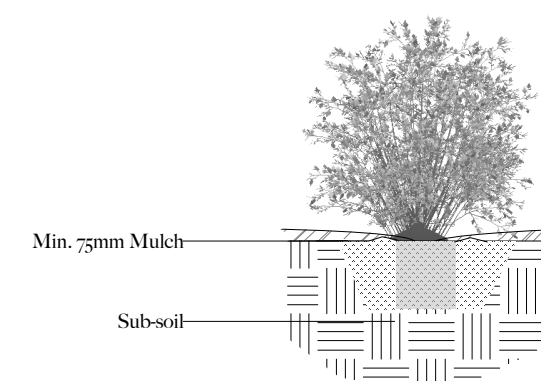

Typical Shrubs/Grass Planting in a Garden Bed
NOT TO SCALE

Note:
-Check all plant stock prior to planting to ensure they are healthy and free of disease.
-Trunk caliper should have good taper and be able to support itself.
-Check branching for included bark.

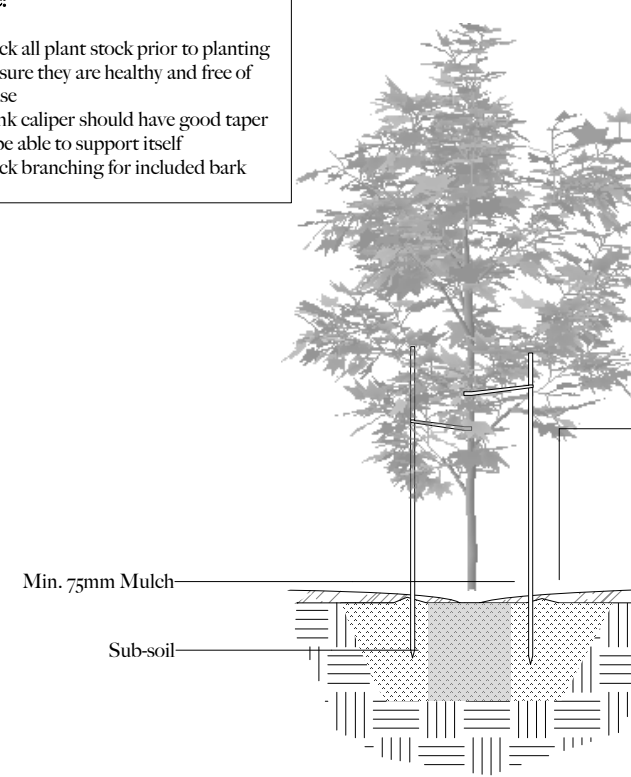

Typical Tree Planting in a Garden Bed
NOT TO SCALE

Planting Establishment Notes:

- *All garden beds areas to be cleared of rubble & debris prior to planting.
- *All weed species on site are to be eradicated.
- *All site soil is to be maintained and incorporated with a minimum 150mm GREENLIFE GARDEN MIX for exotic plant species and a NATIVE LOW 'P' MIX for native plant species from ANL or similar
- *All plant species should be in accordance with the planting schedule unless consent is given from the designer.
- *All plant stock should be checked prior to planting to maintain it is healthy and disease free.
- *All planting procedures to follow any given planting details.
- *All garden beds are to be mulched with a minimum depth of 75mm Leaf Litter mulch from ANL or similar

©
This design & drawing is protected by copyright. No part of this drawing may be altered, reproduced, copied or published without the prior consent from Michael Cooke Garden Design.

0 5 10 15 20 25M
SCALE 1:200 On A1

DATE:
17/02/2021

DESIGN BY:
M.Cooke

DRAWING NO:
JG.PlPL.02

DRAWN BY:
K.Browning


Michael
Cooke
GARDEN
DESIGN

Planting Plan for DA

J Group Projects
24-26 Rayner Road, Whale Beach, NSW


ELEVATION A
VIEW FROM NO.22 RAYNER ROAD

SCALE 1:200 @ A1

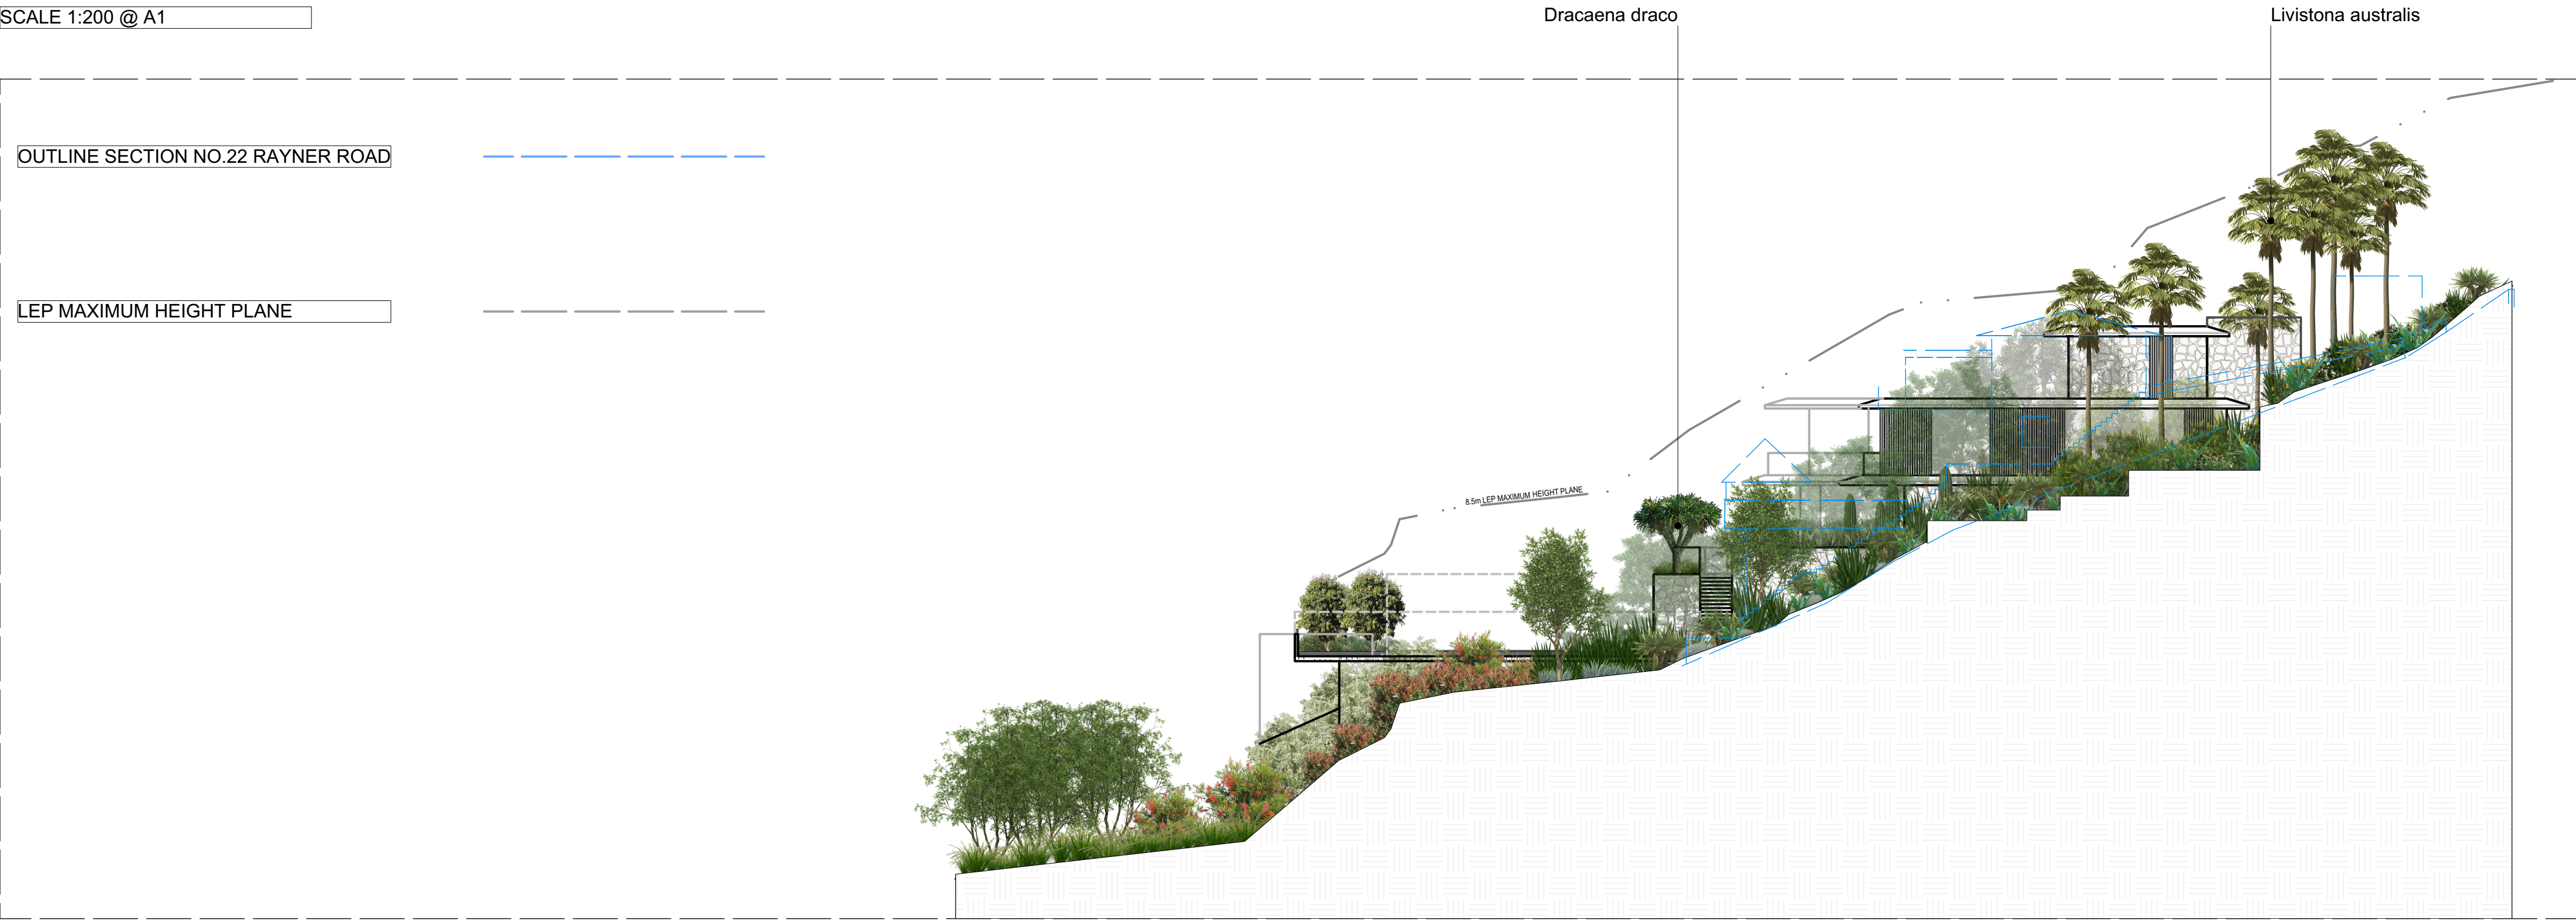

ELEVATION B
VIEW FROM NO.30 RAYNER ROAD

SCALE 1:200 @ A1

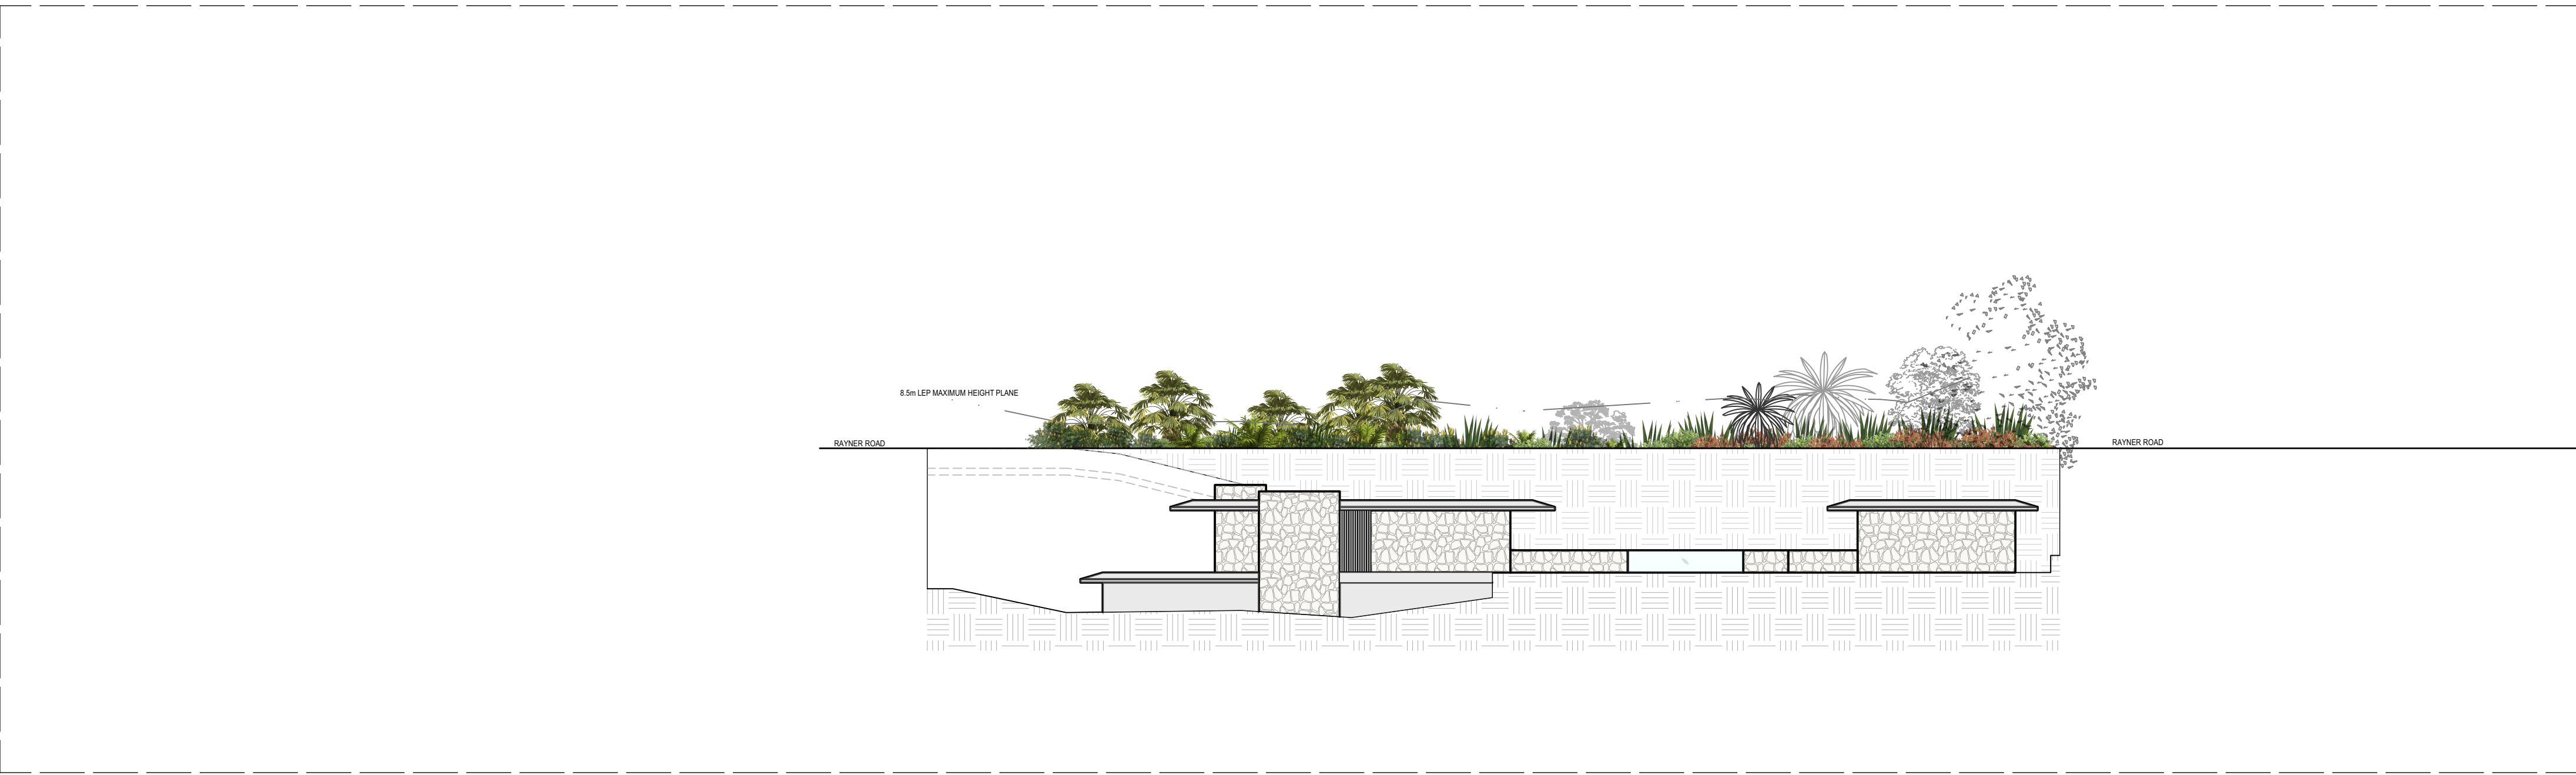

ELEVATION C
VIEW FROM RAYNER ROAD

SCALE 1:200 @ A1