



DA APPLICATION
3 Lisa Place Bilgola Plateau
for Rory, Sav and Oliver


- | | |
|-------|---|
| DA 01 | Site Plan |
| DA 02 | Lower Ground Floor Plan |
| DA 03 | Ground Floor Plan |
| DA 04 | First Floor Plan |
| DA 06 | Carport Plan |
| DA 06 | Roof Plan |
| DA 07 | North-east Elevation @ Lisa Place Elevation |
| DA 08 | North-east Elevation @ House |
| DA 09 | South-west Elevation |
| DA 10 | South-east Elevation |
| DA 11 | North-west Elevation |
| DA 12 | Section AA |
| DA 13 | Carport Elevations & Sections |
| DA 14 | Easement - section and plan |
| DA 15 | Calculations |
| DA 16 | Materials |
| SD 01 | Shadow Diagrams - June 21, 9 am |
| SD 02 | Shadow Diagrams - June 21, 12 pm |
| SD 03 | Shadow Diagrams - June 21, 3 pm |

nominated architect: Rory Brooks reg# 8149


m: 0409757953
e: rory@rbarchitects.com.au
www.rbarchitects.com.au

Rory Brooks Architects




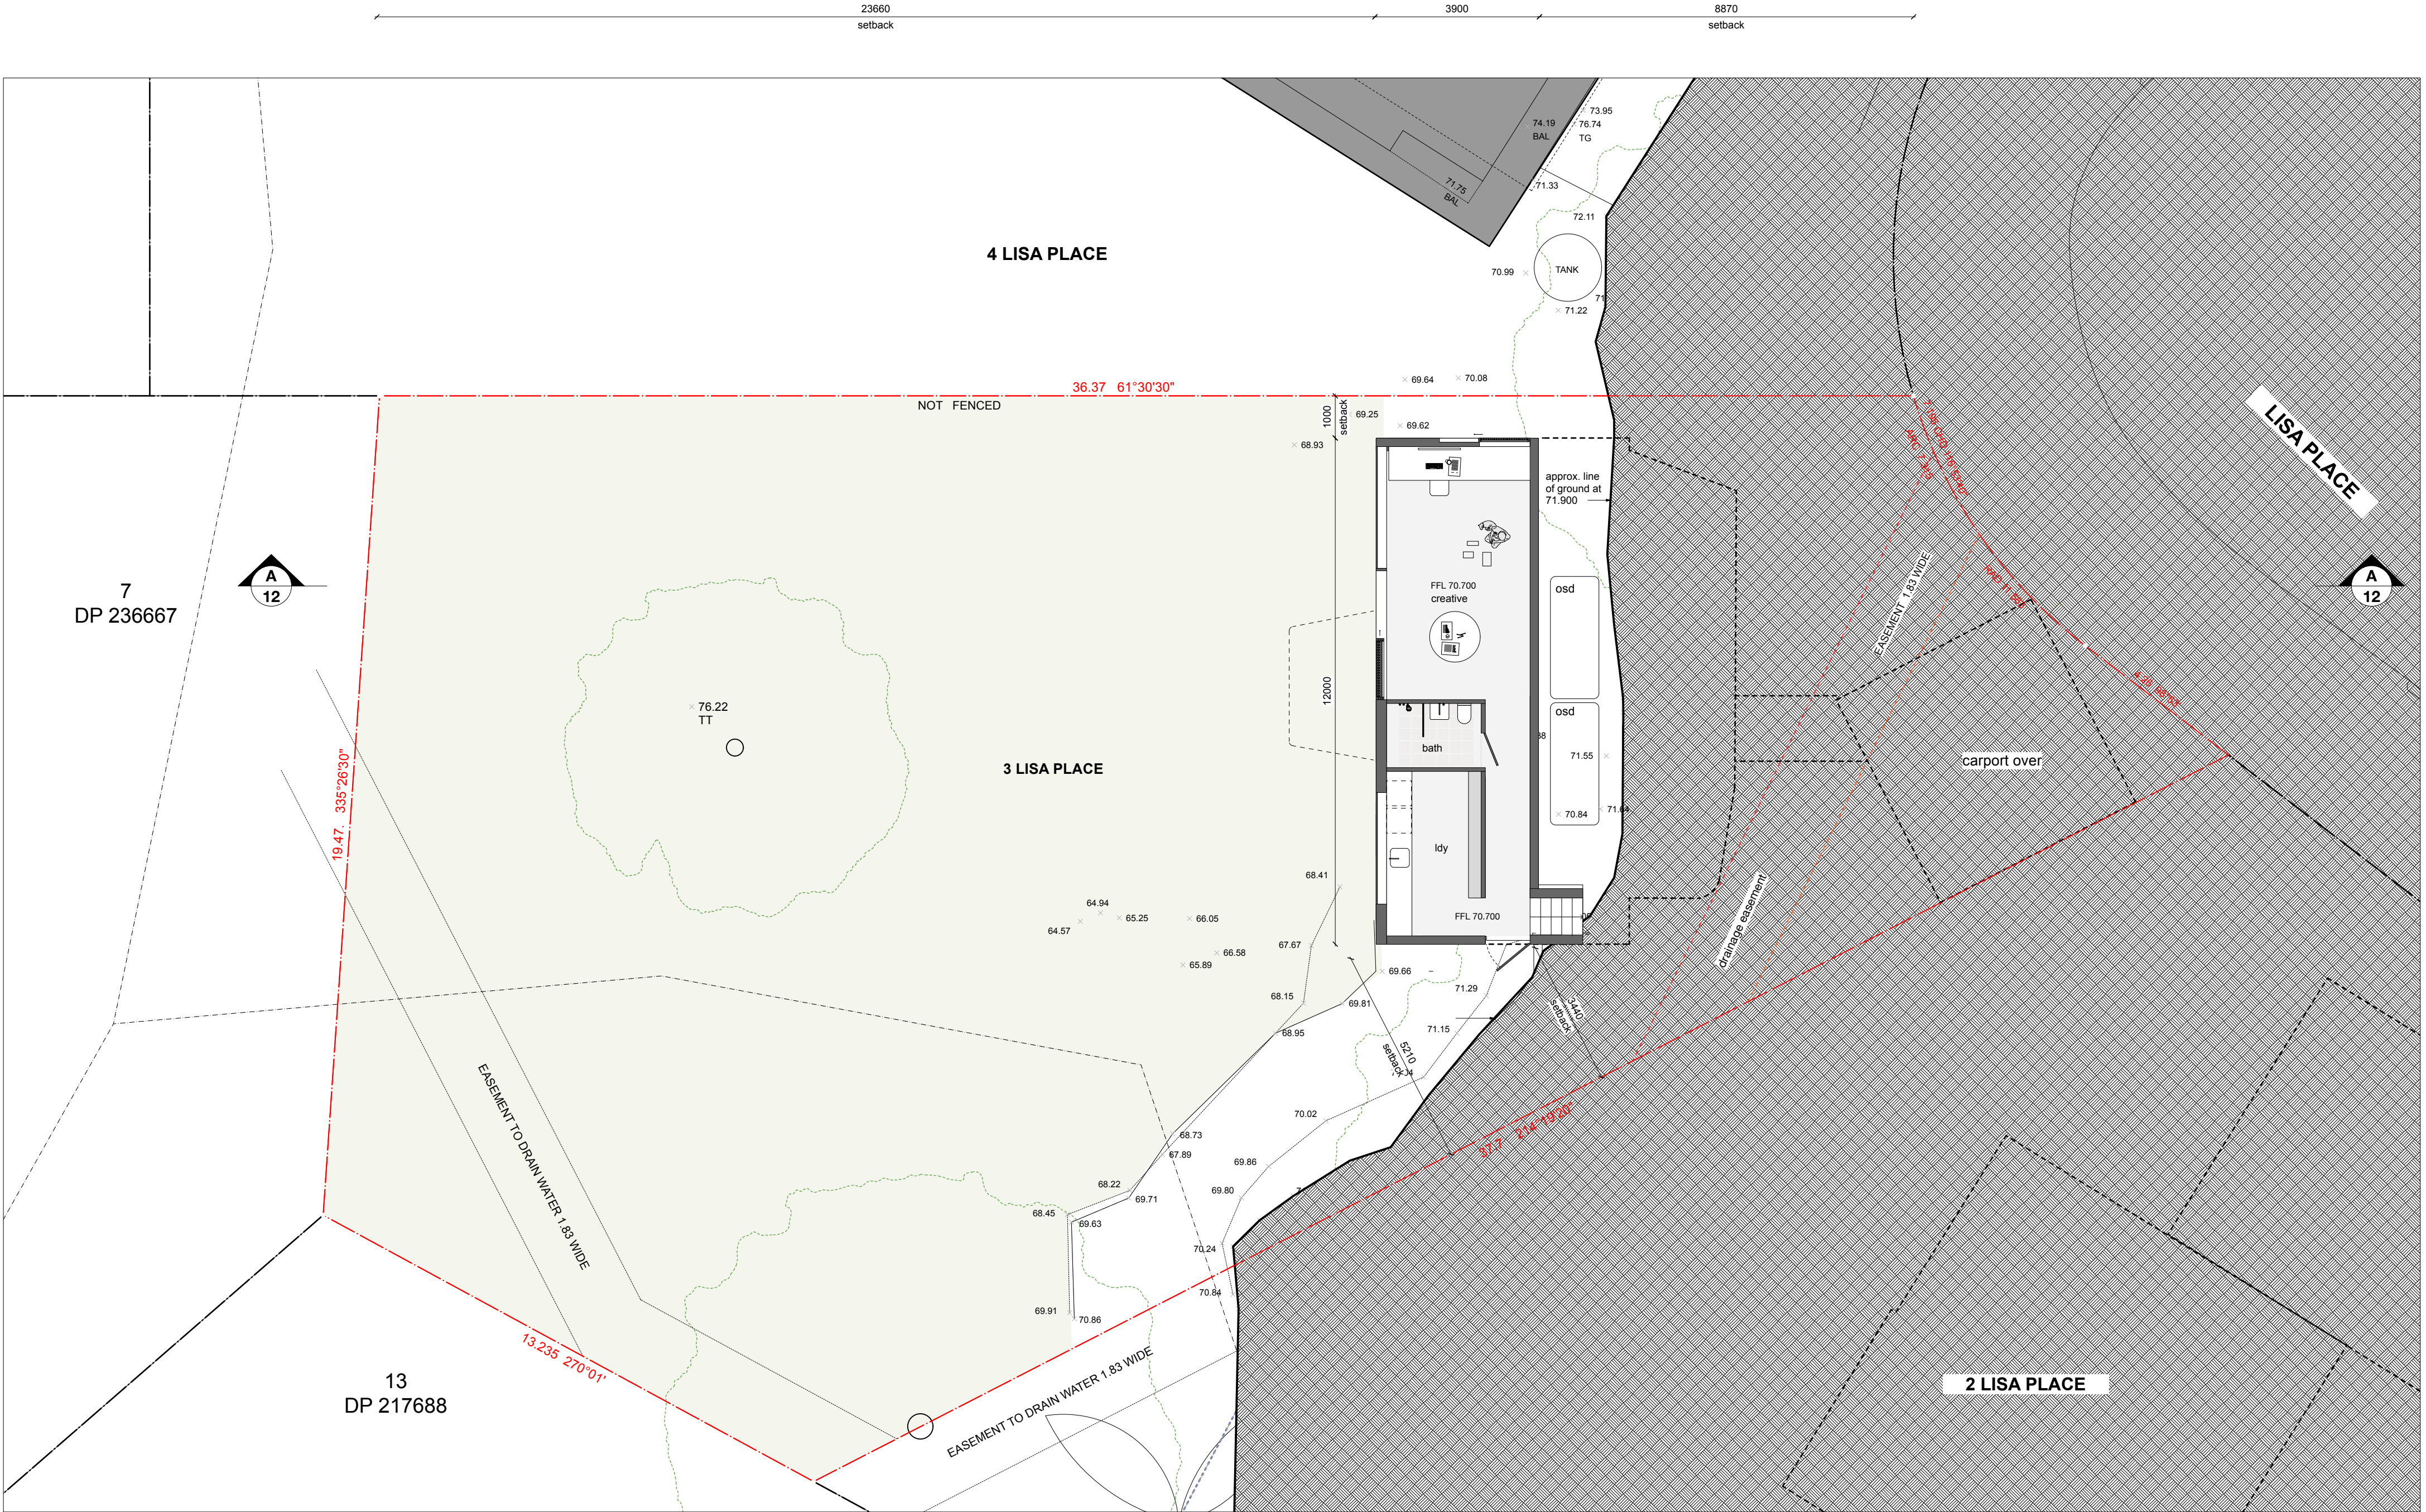


lower ground floor plan

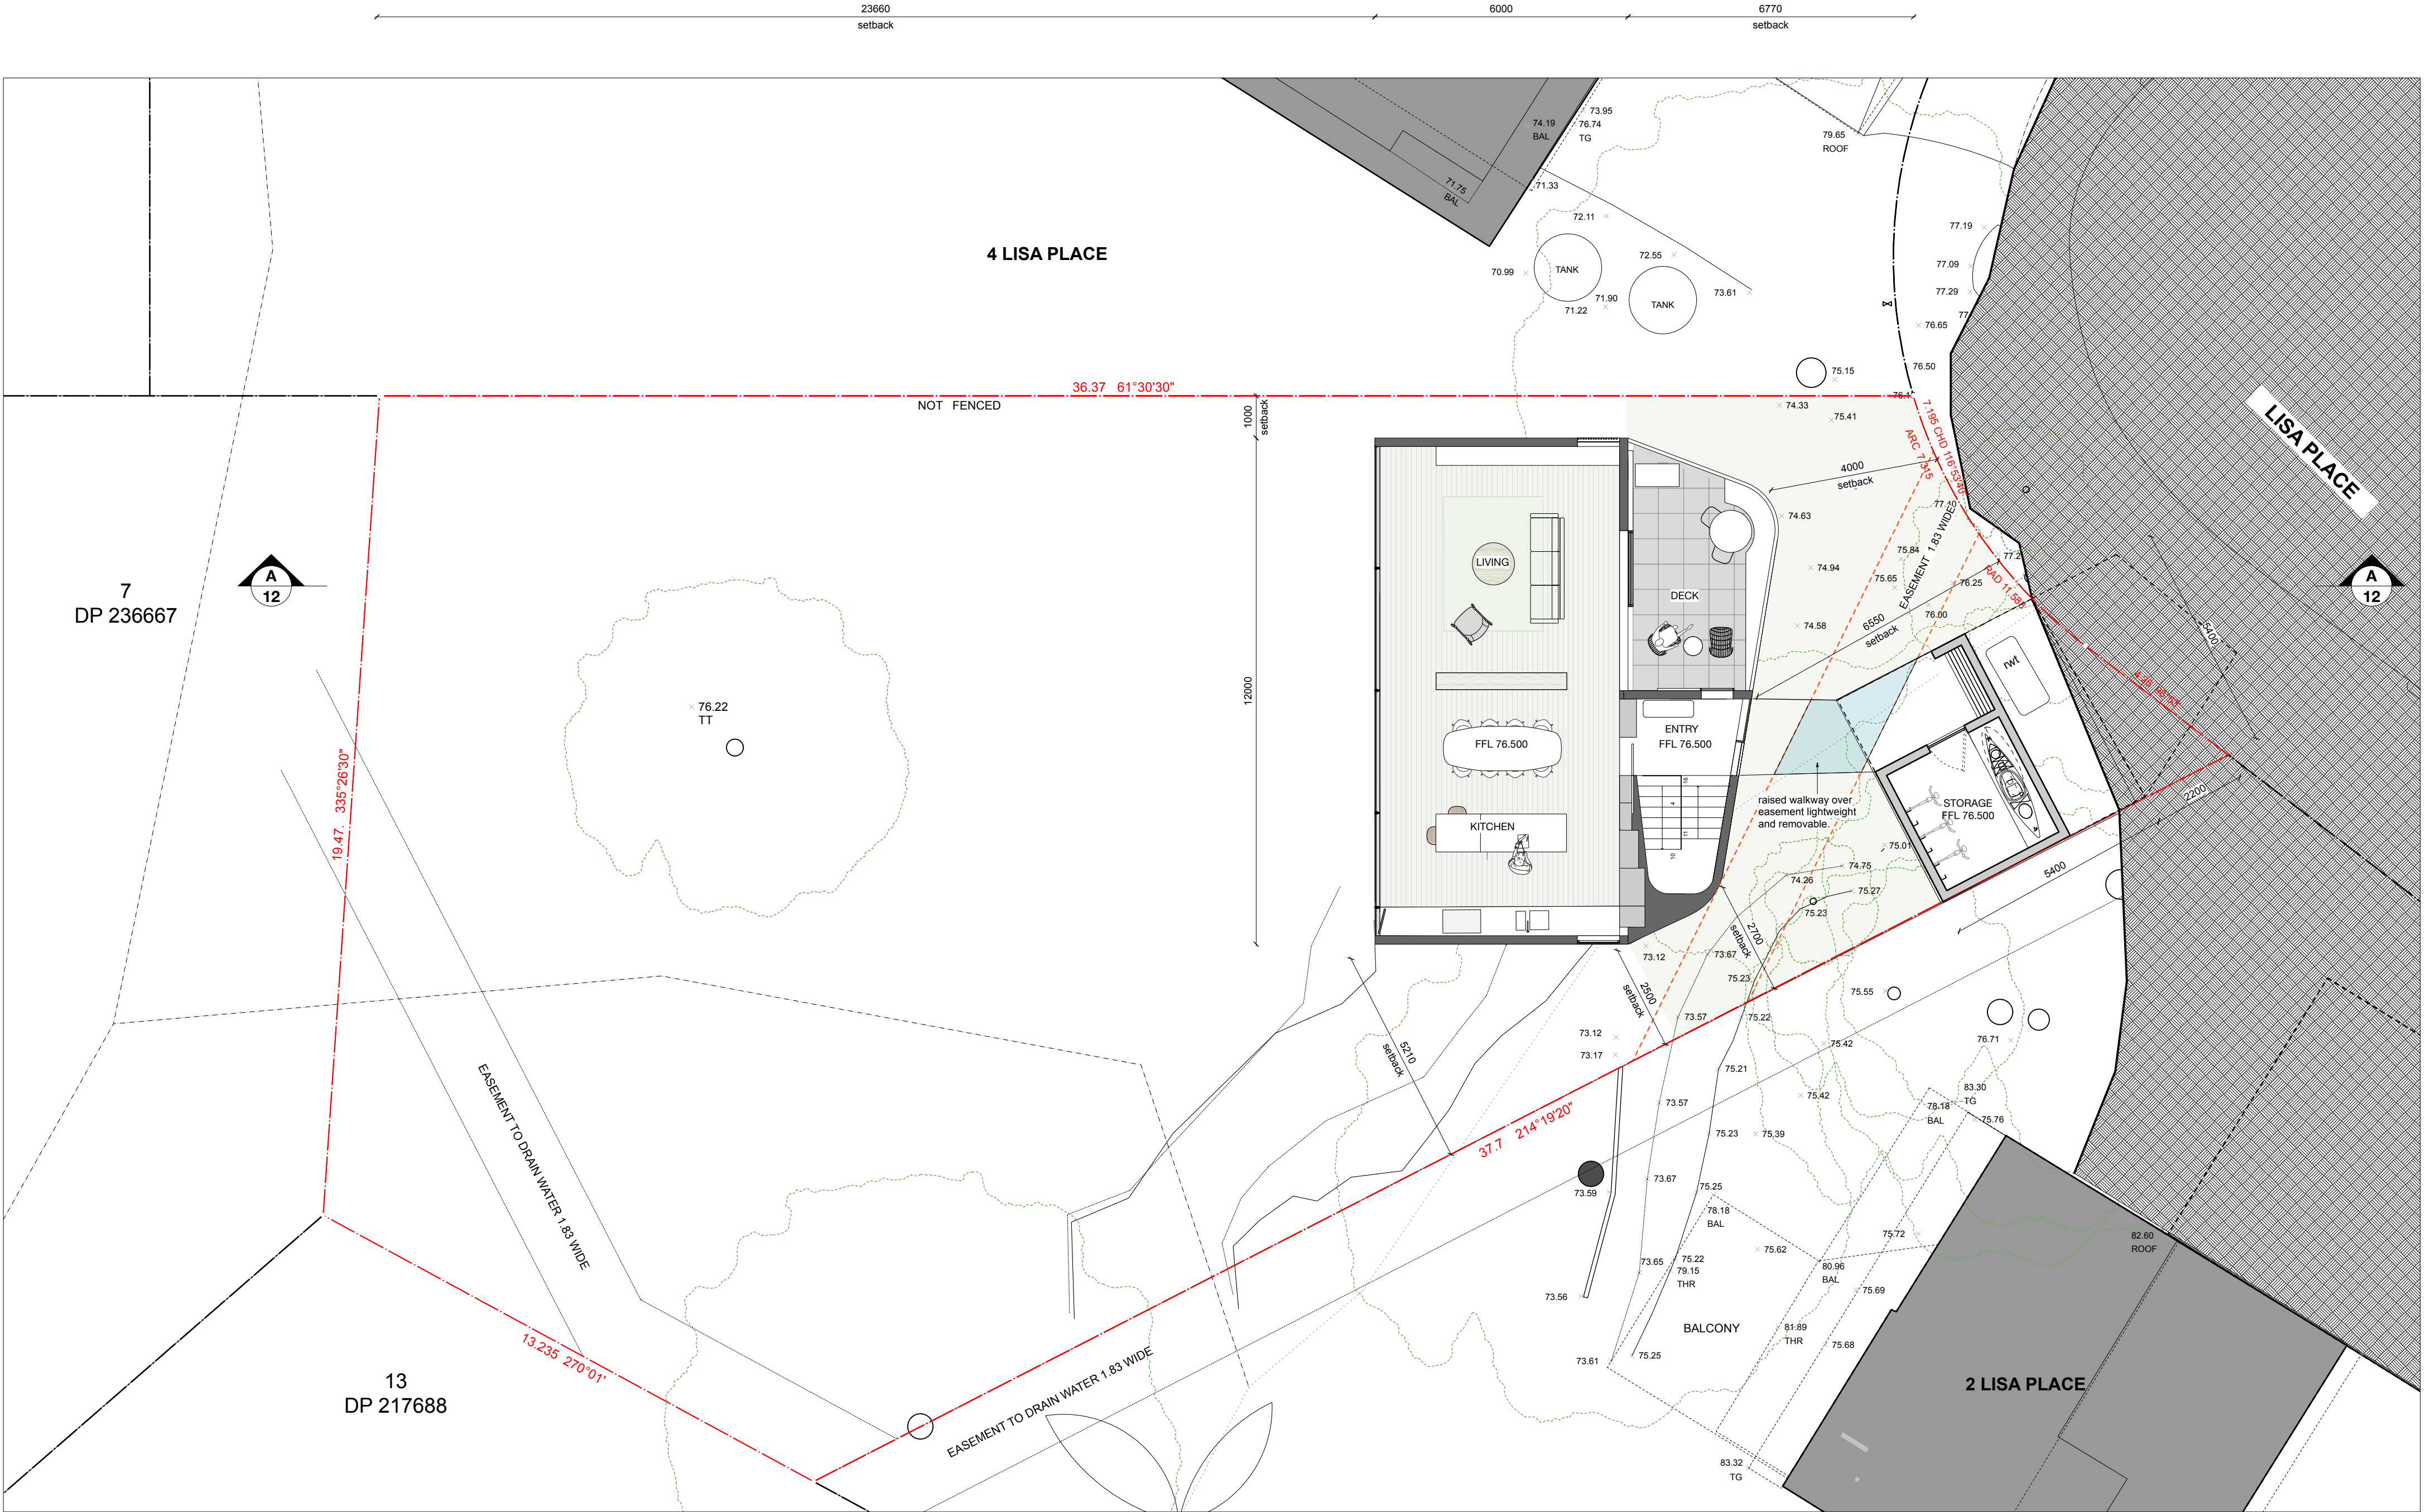


first floor plan

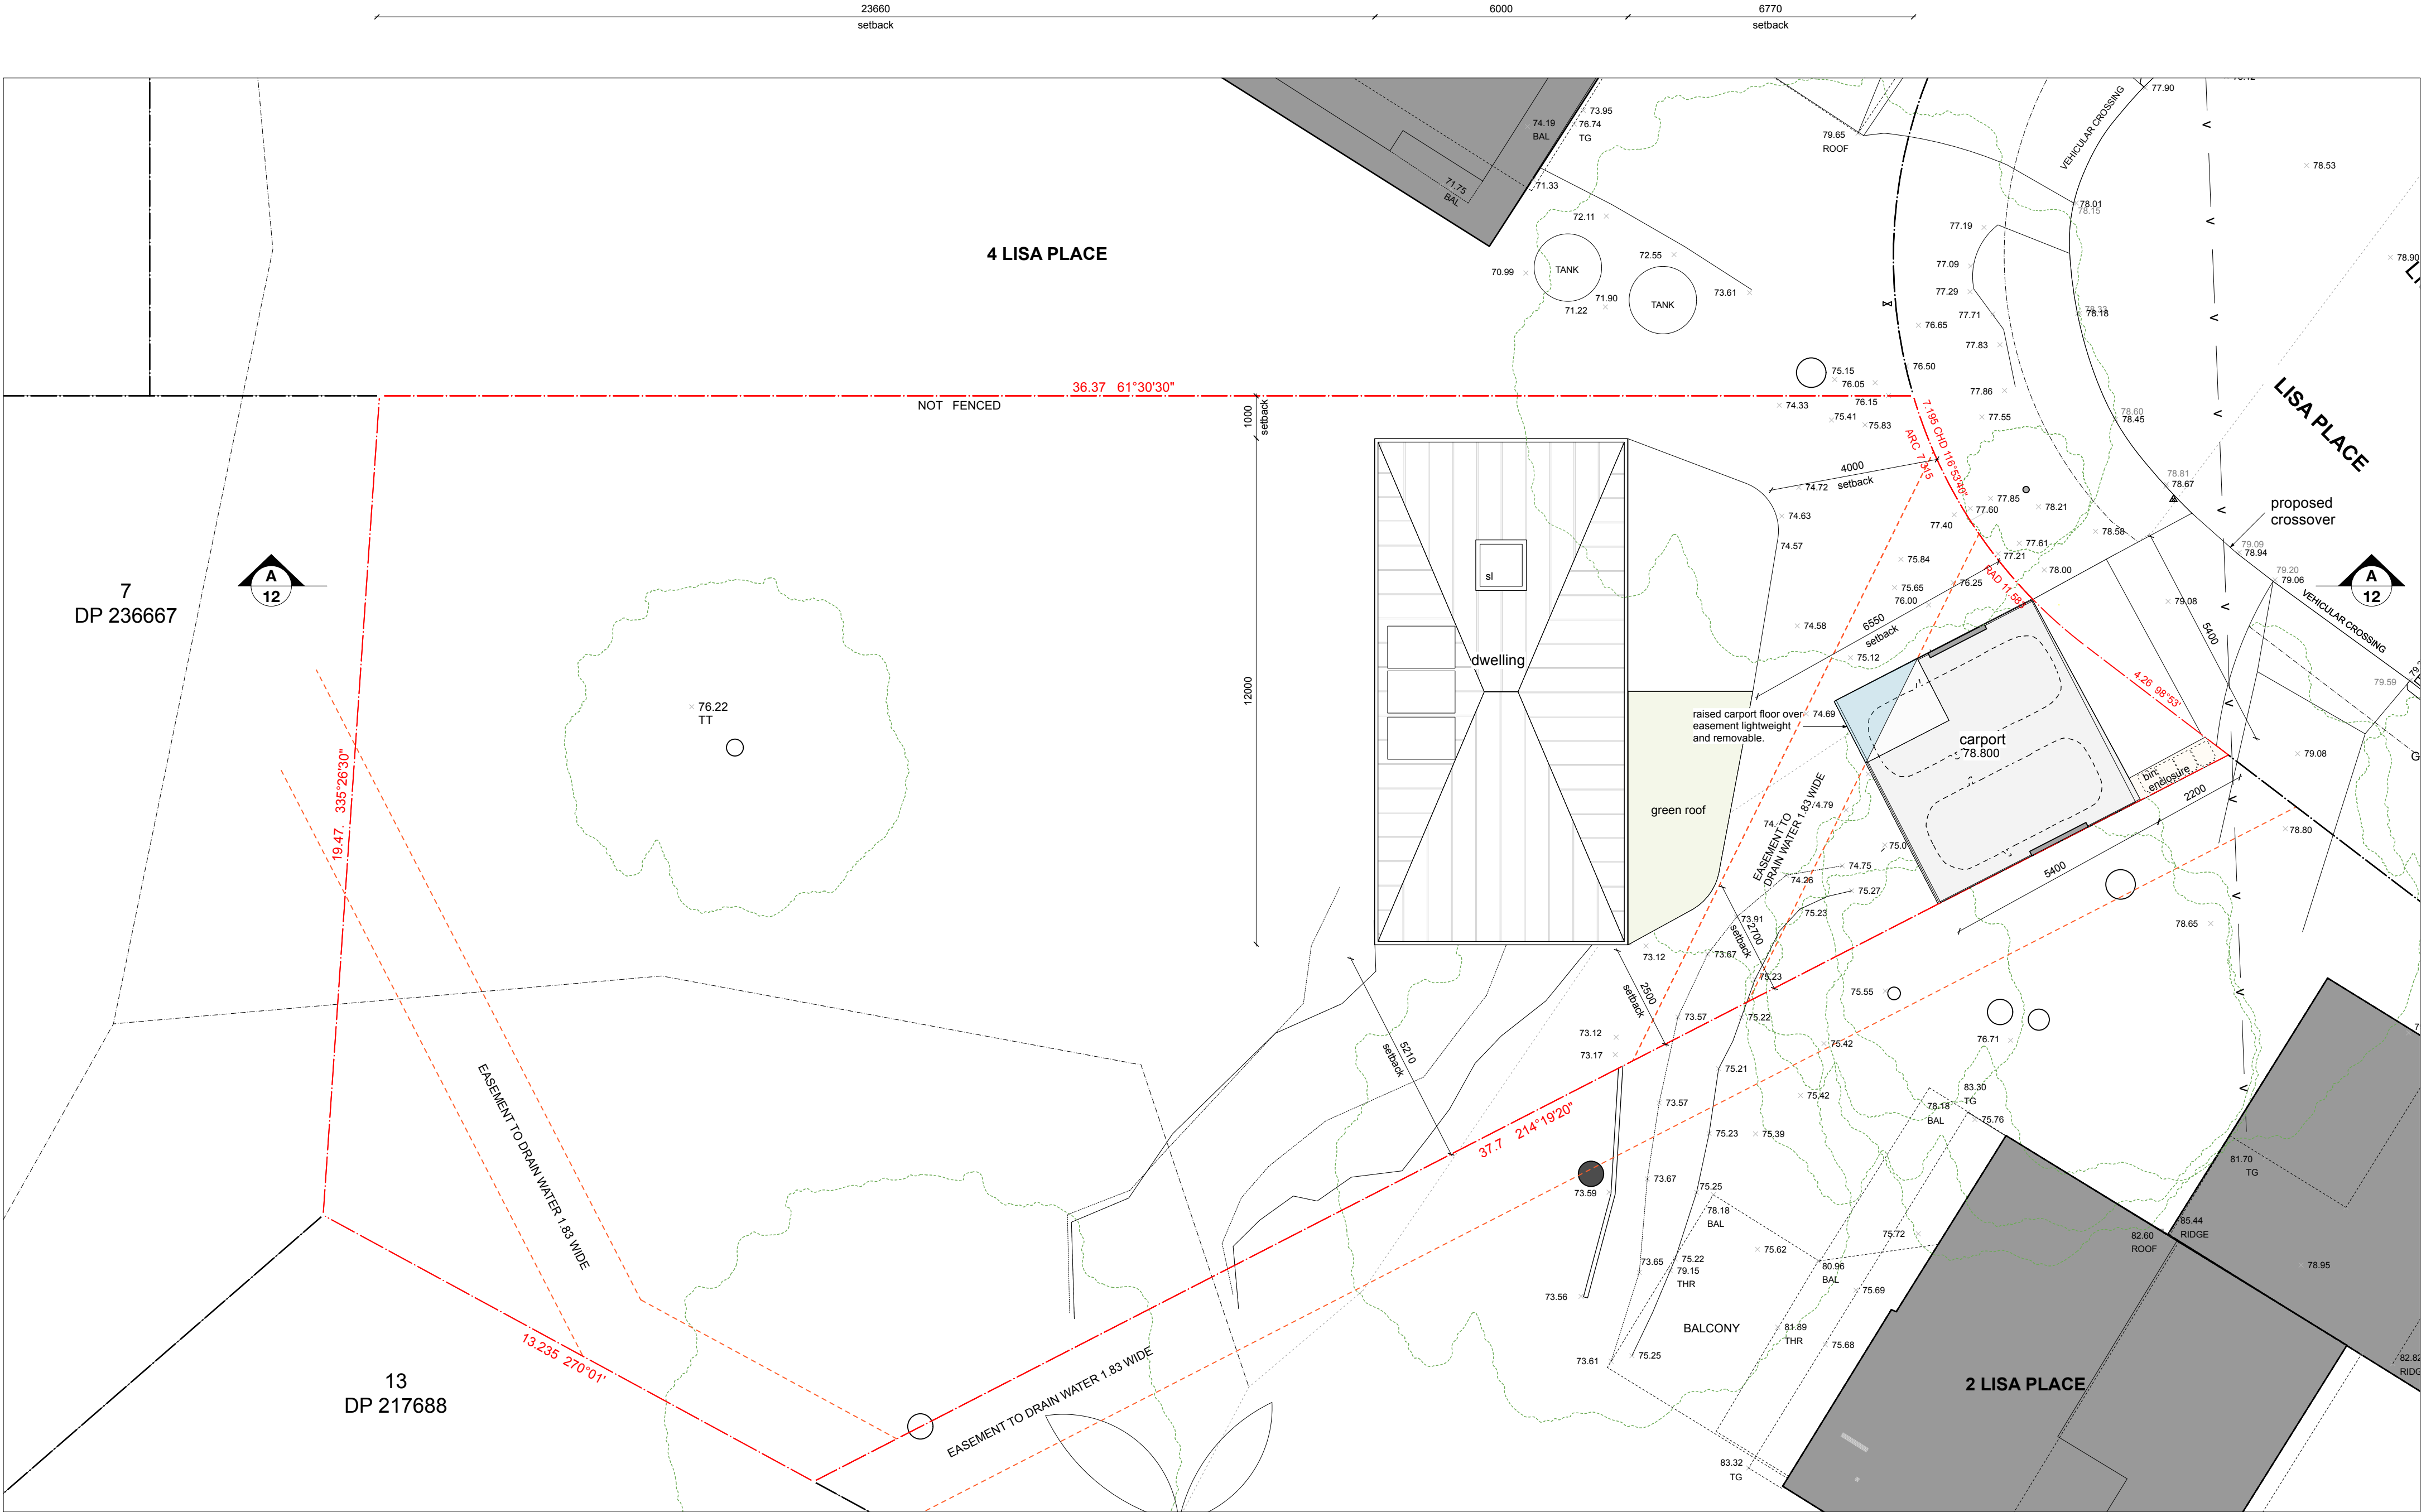

carport plan

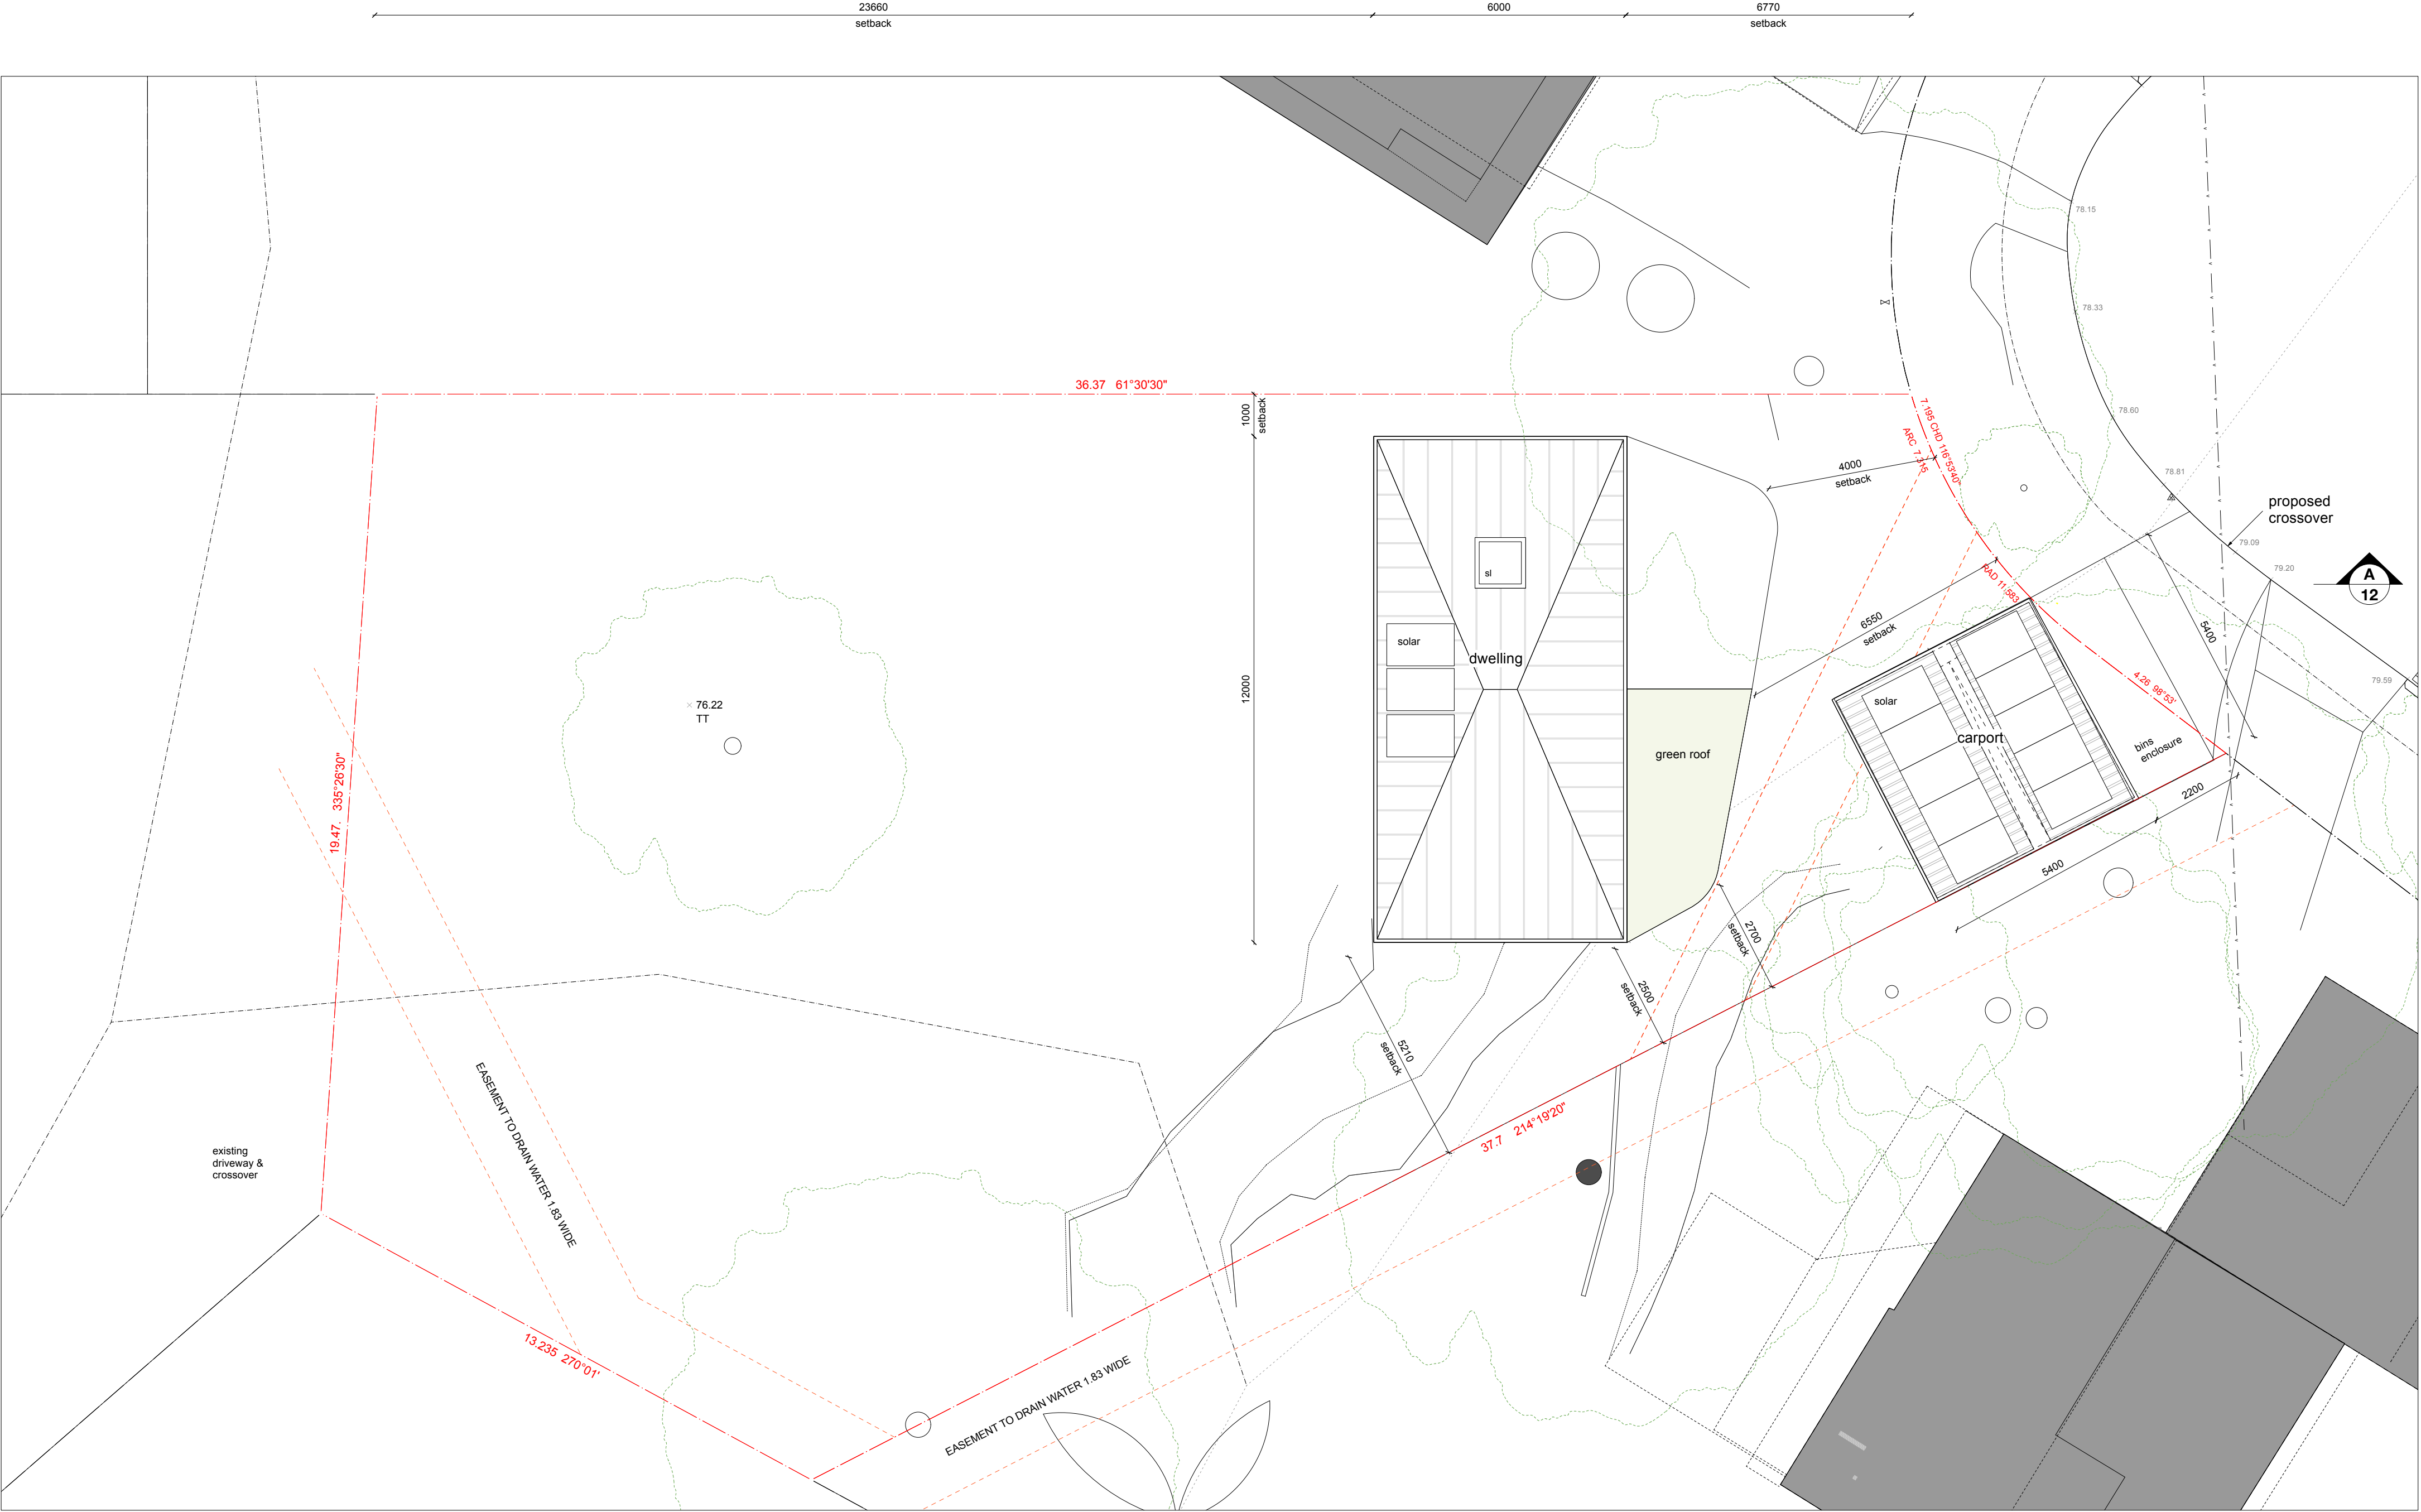


roof plan

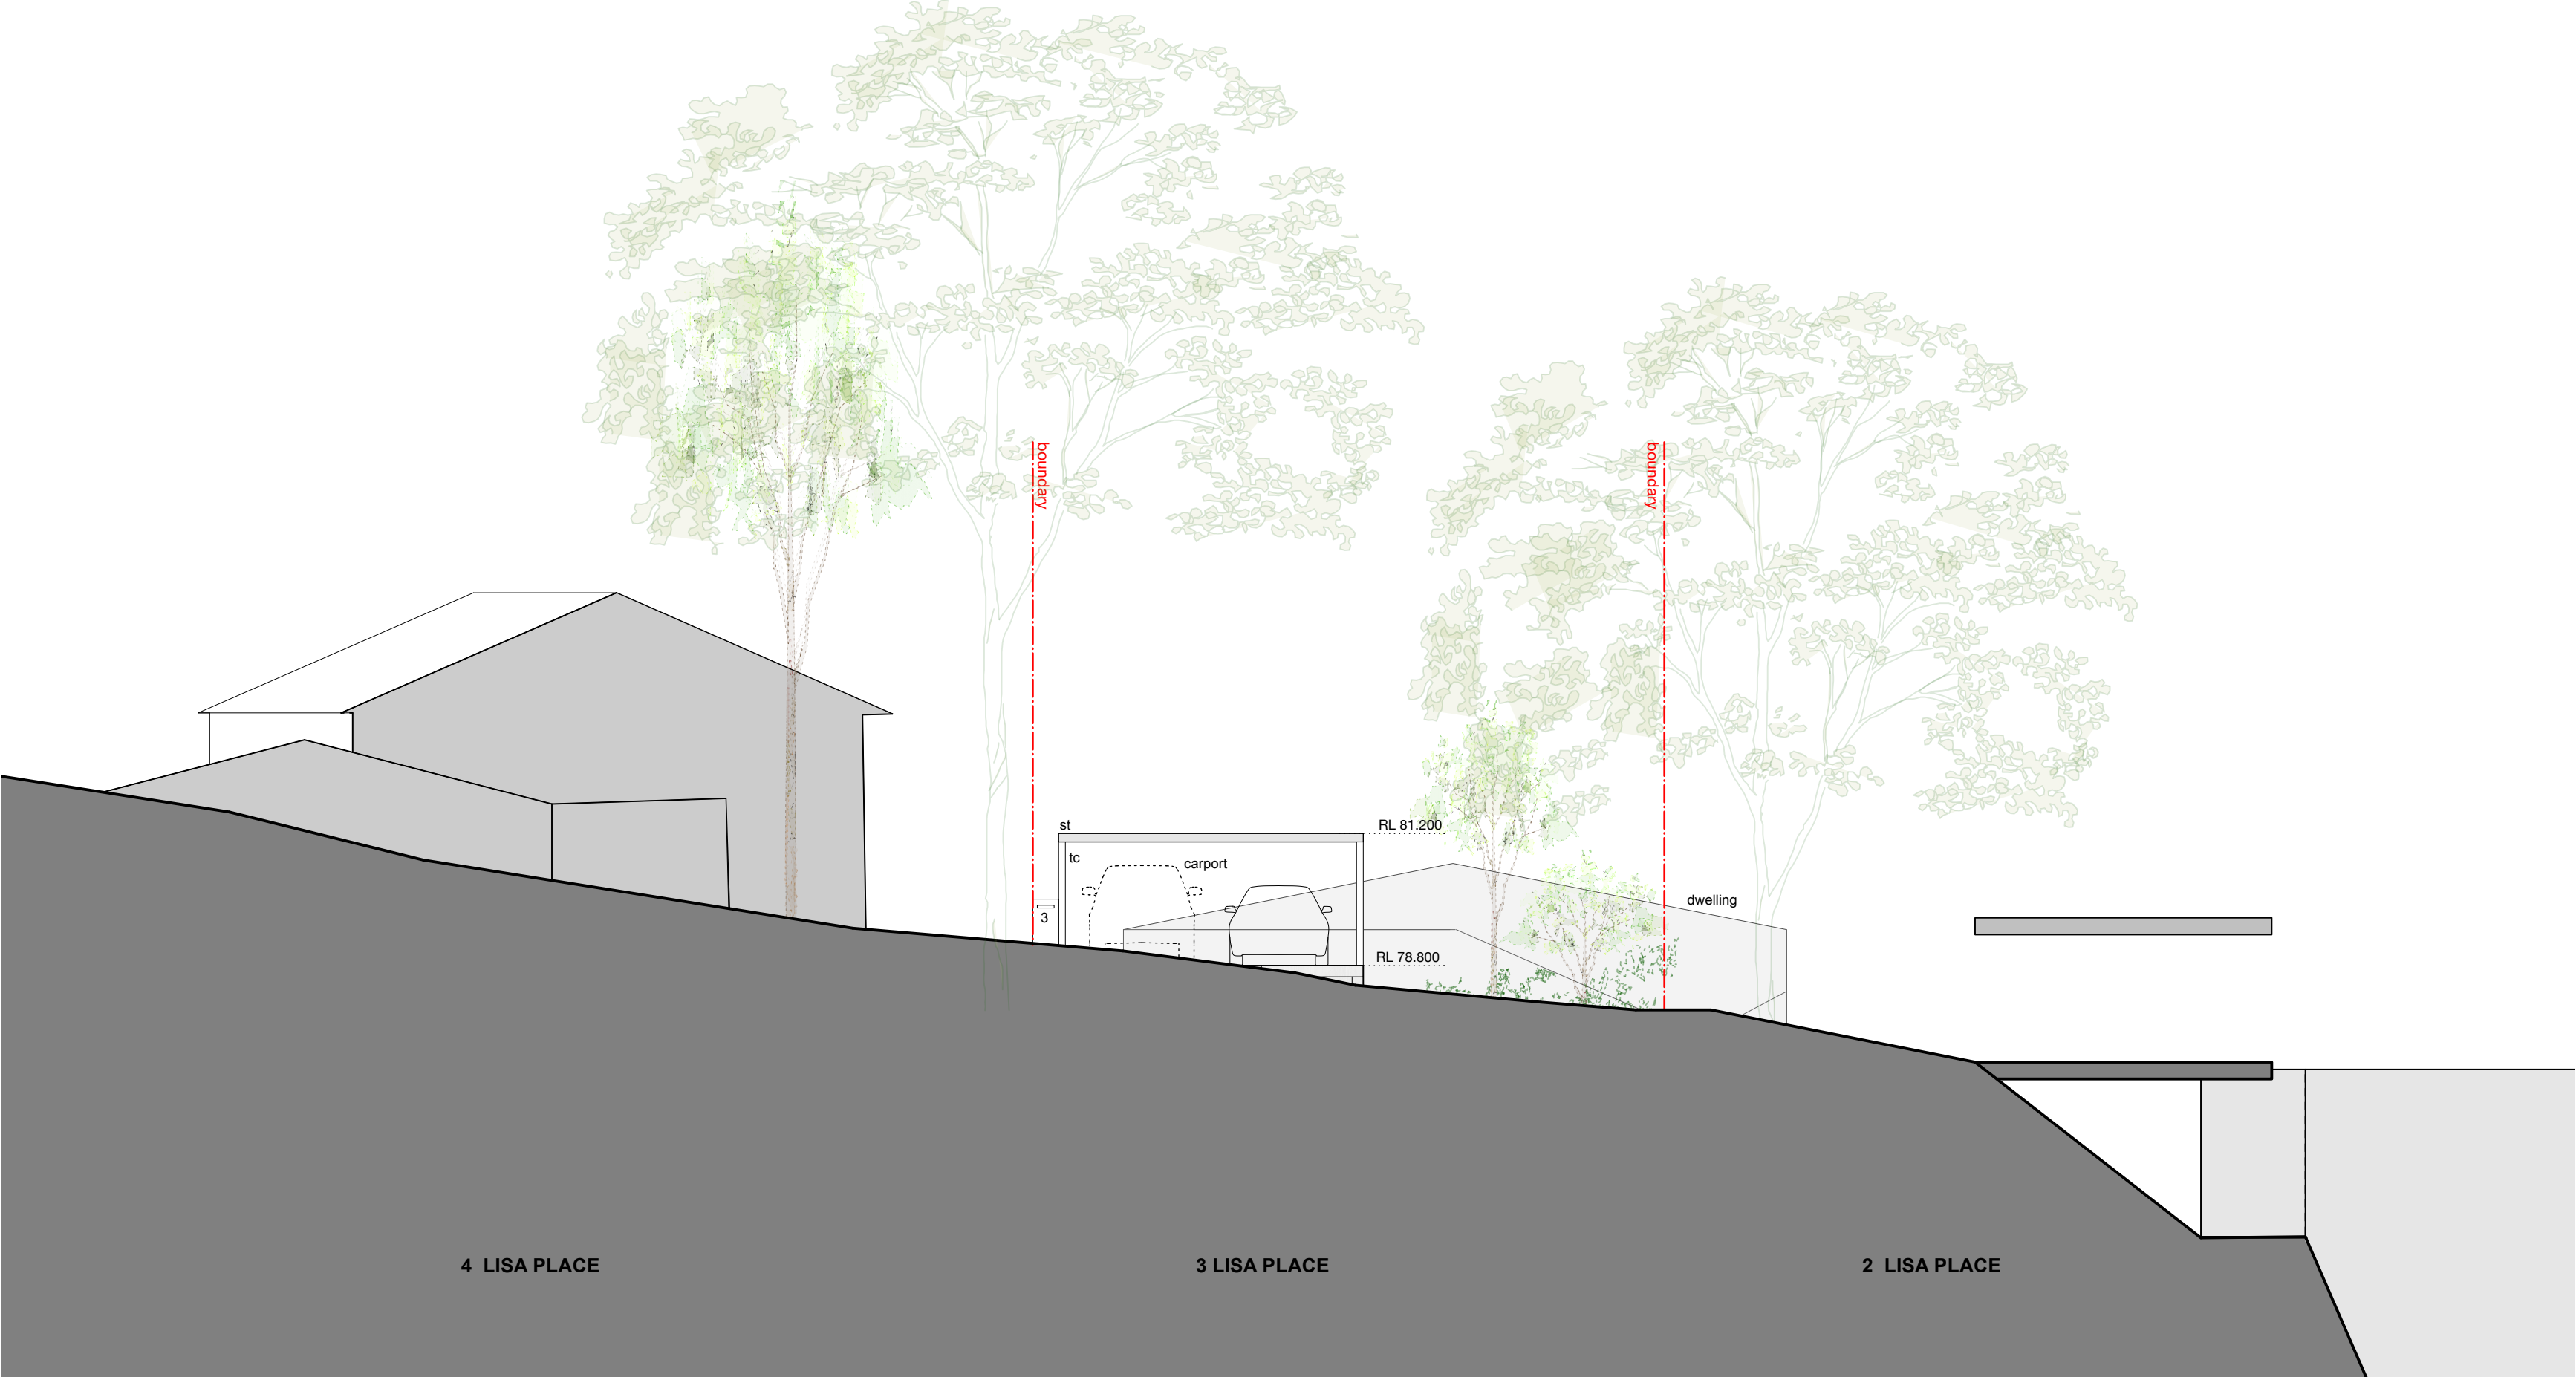


north-east elevation @ lisa place




north-east elevation @ dwelling

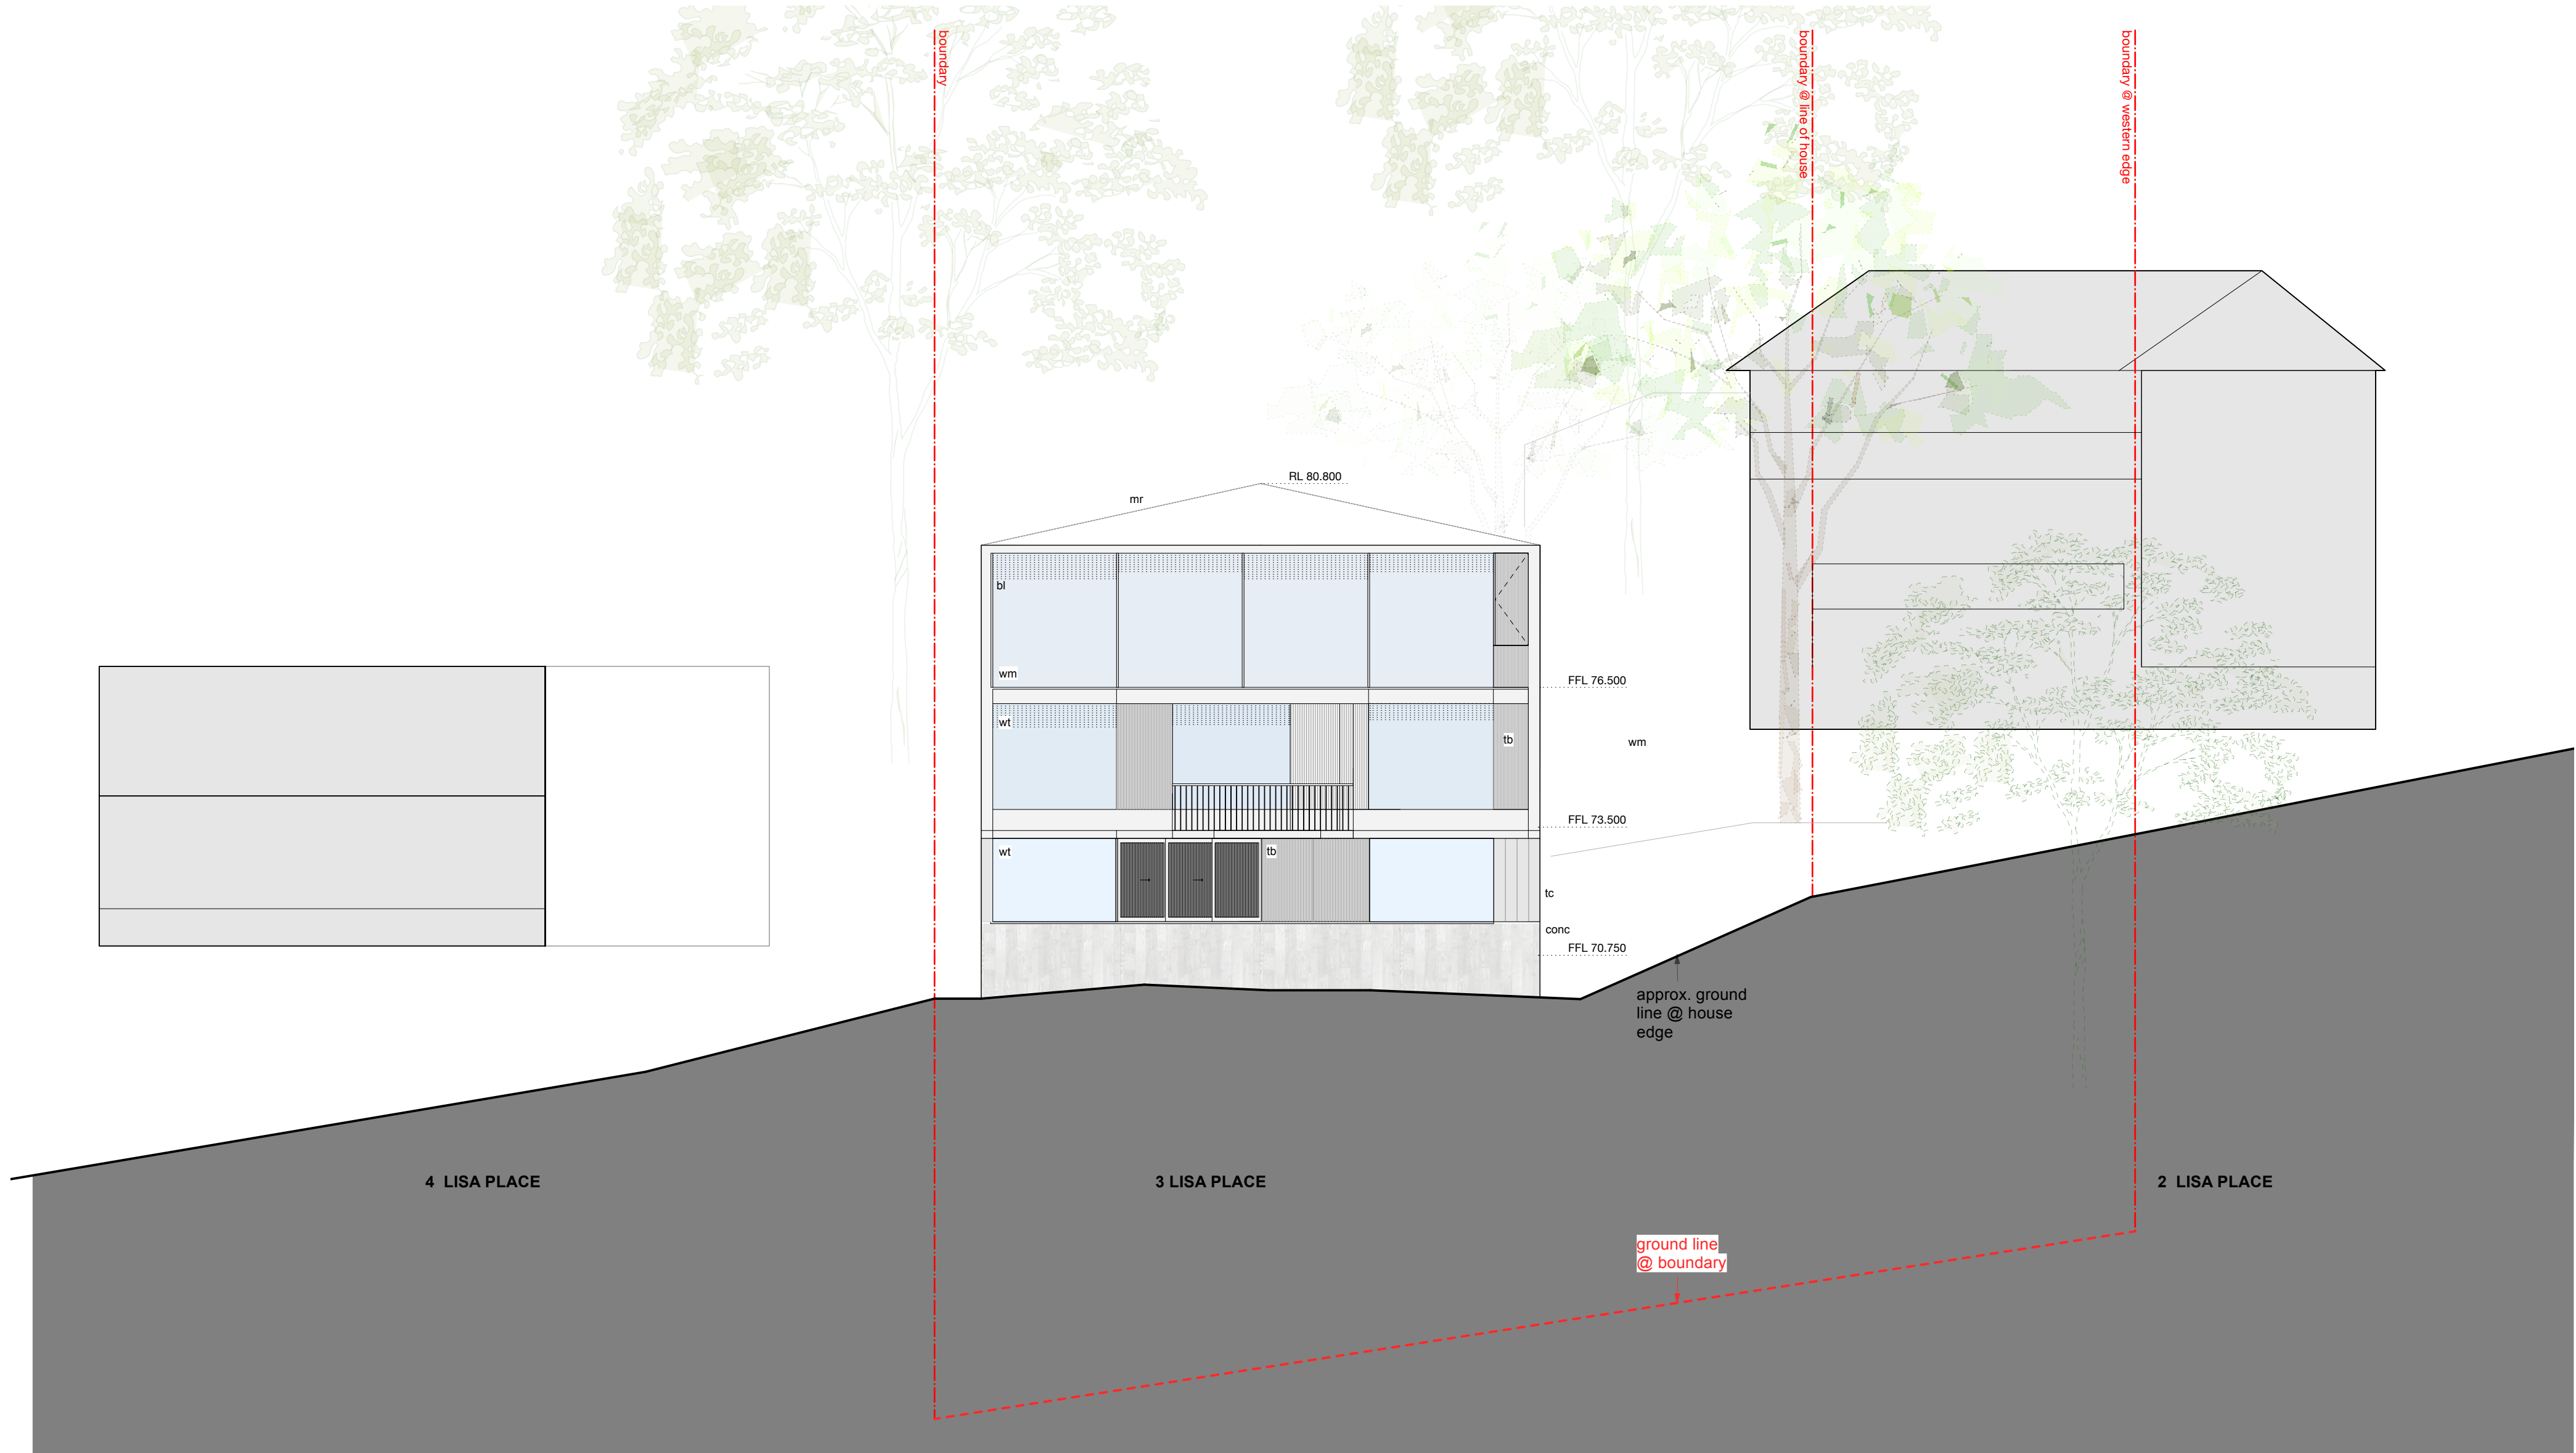


south west elevation

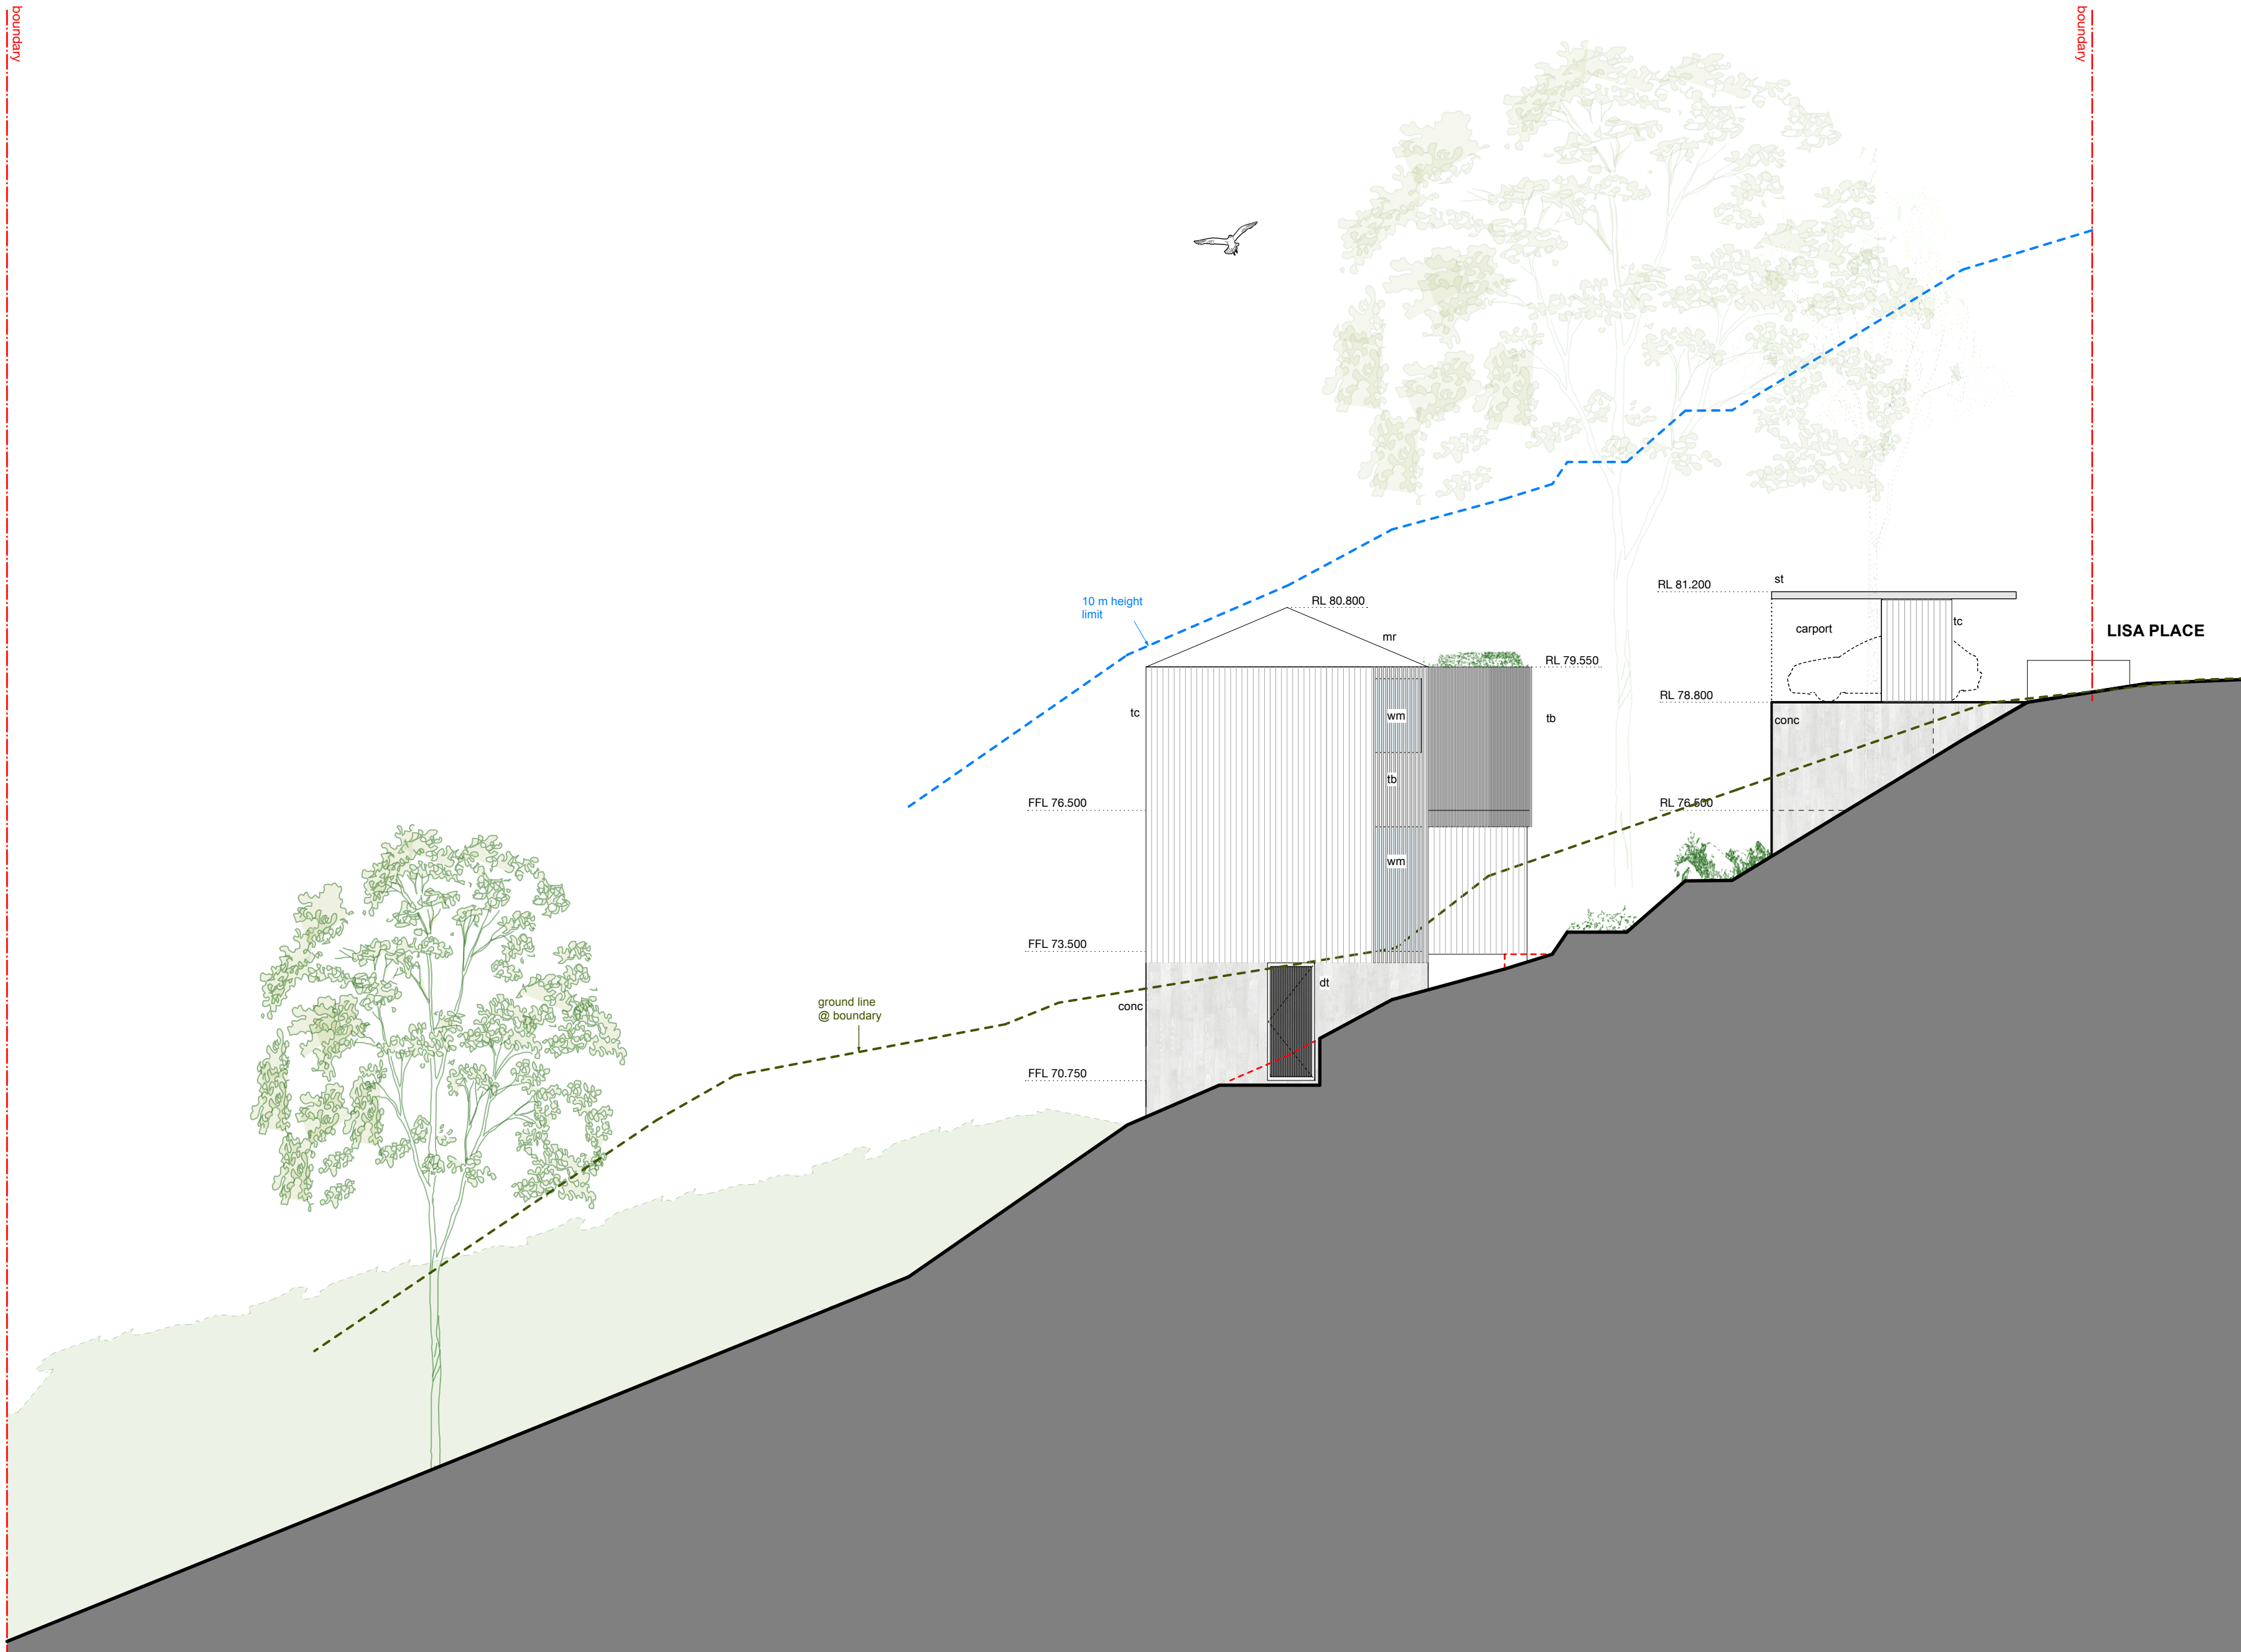


south-east elevation

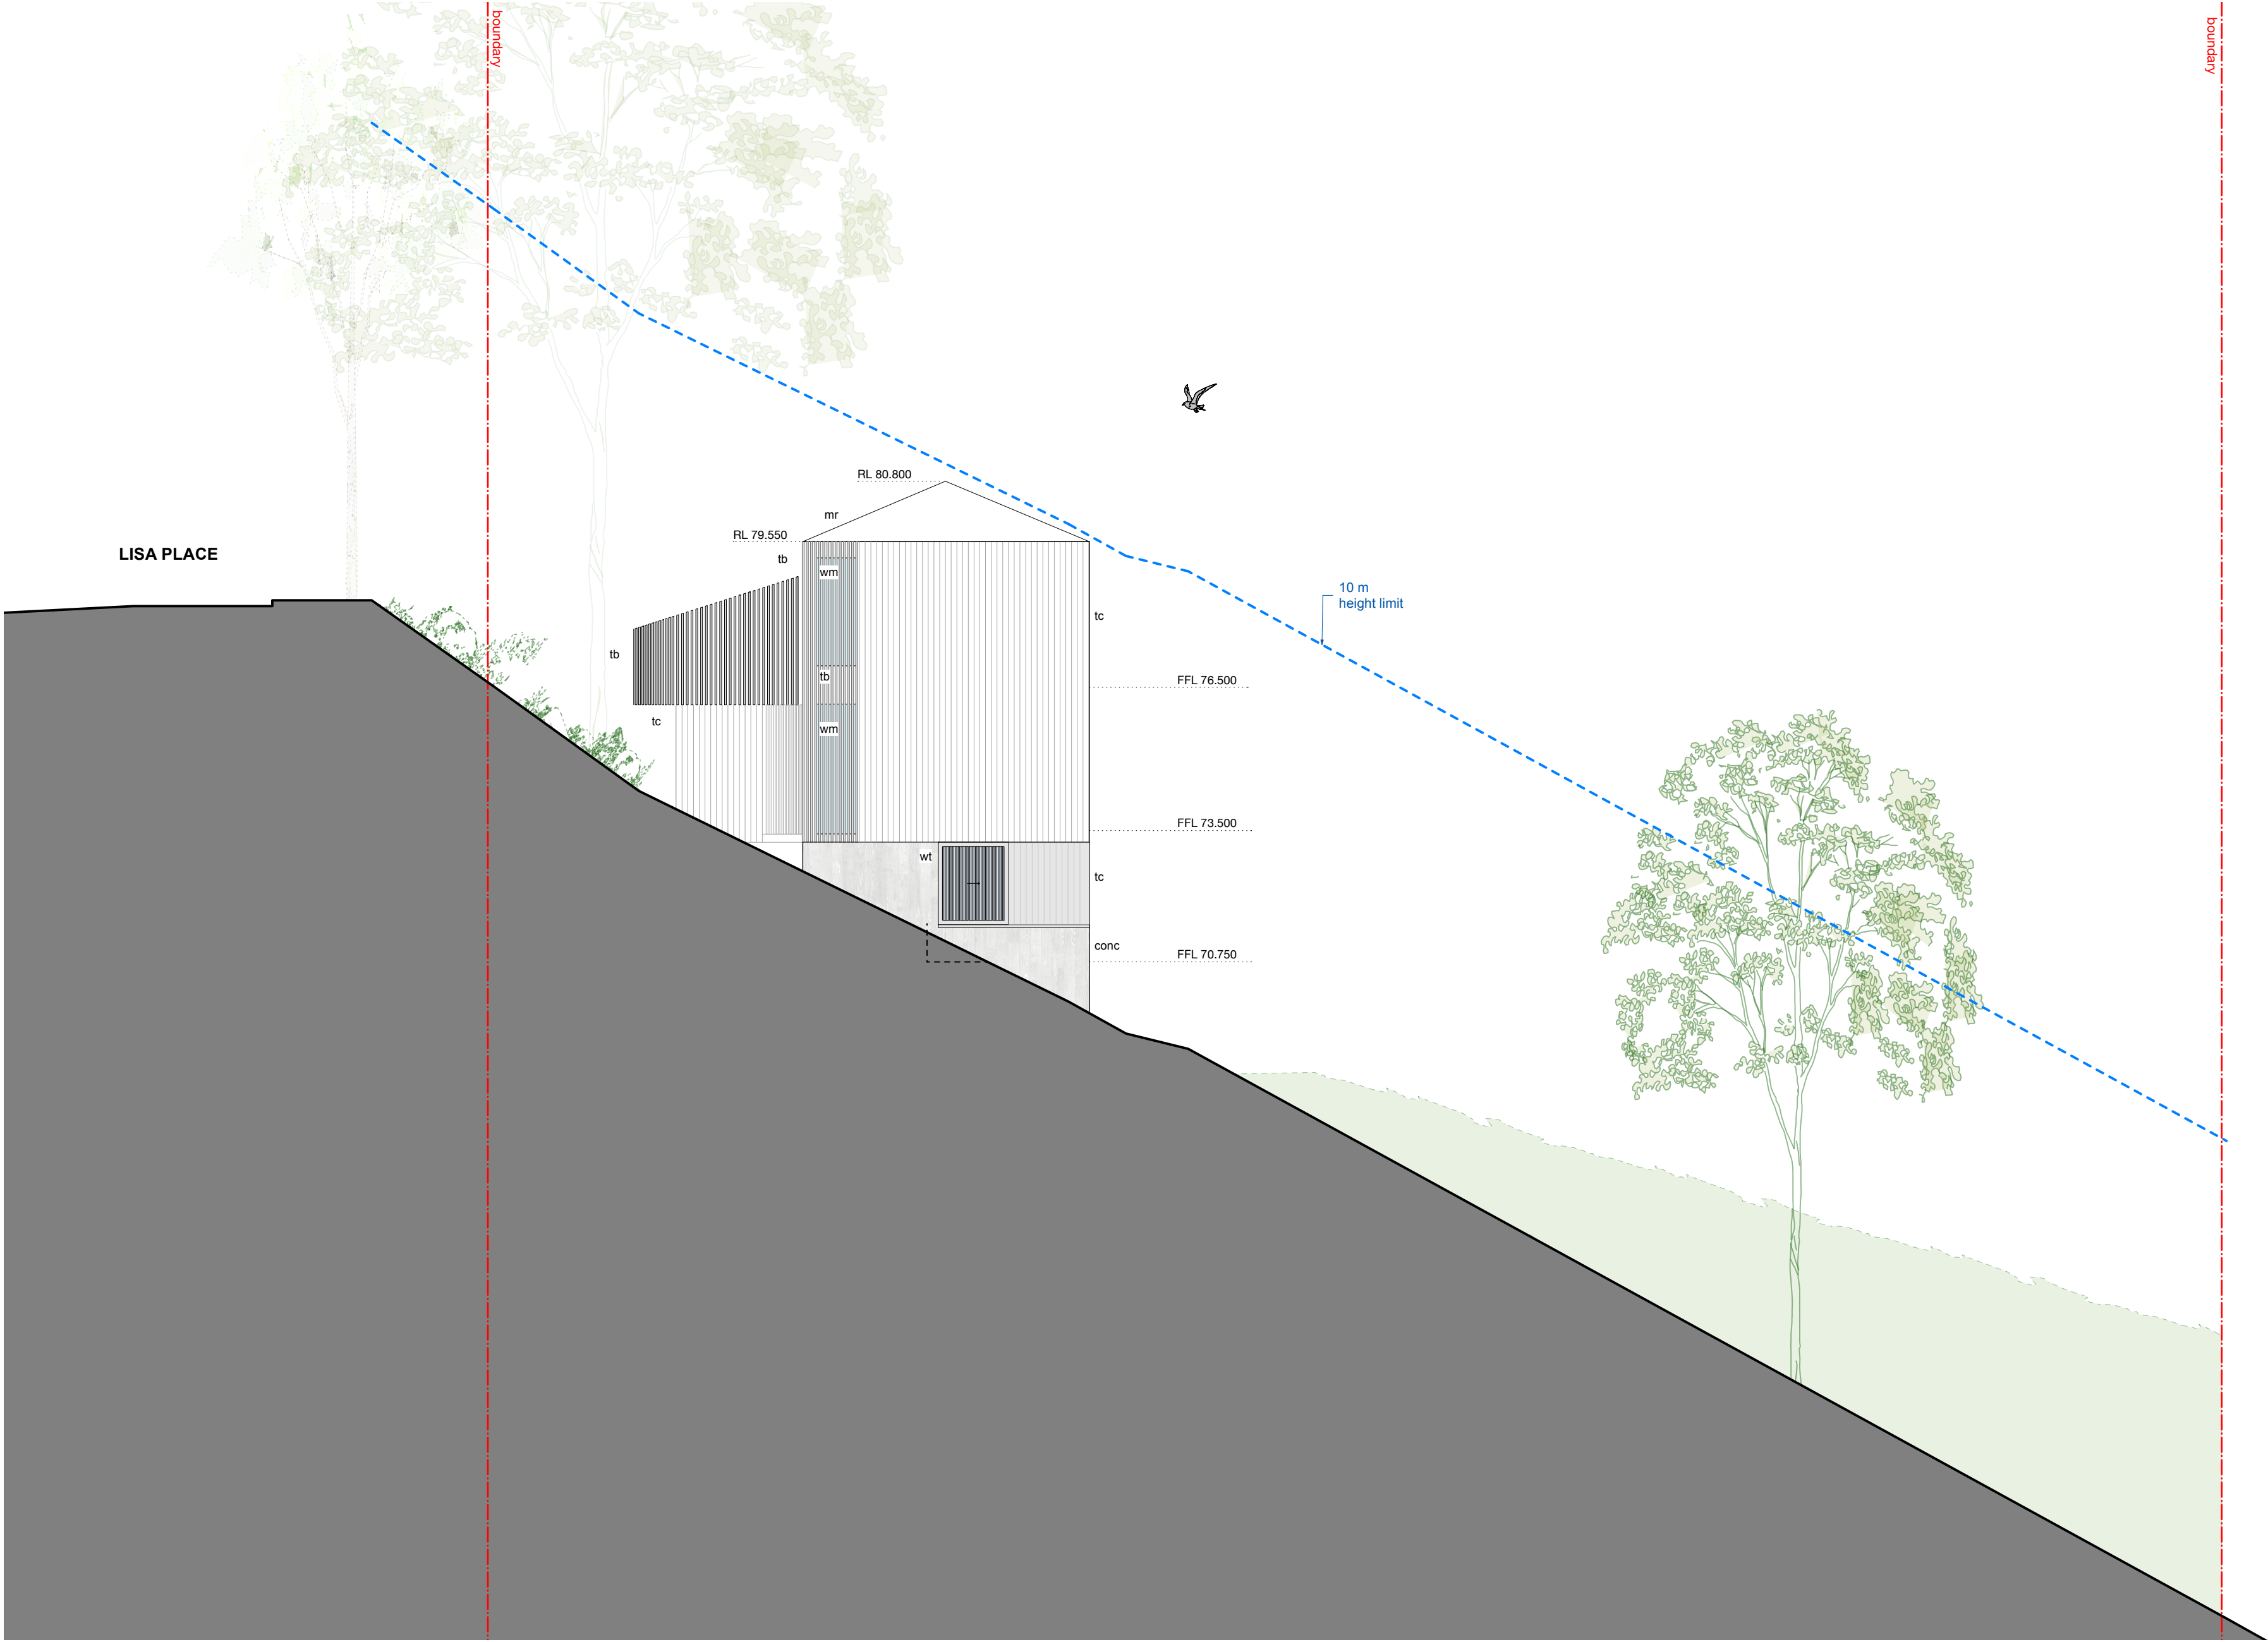


north-west elevation

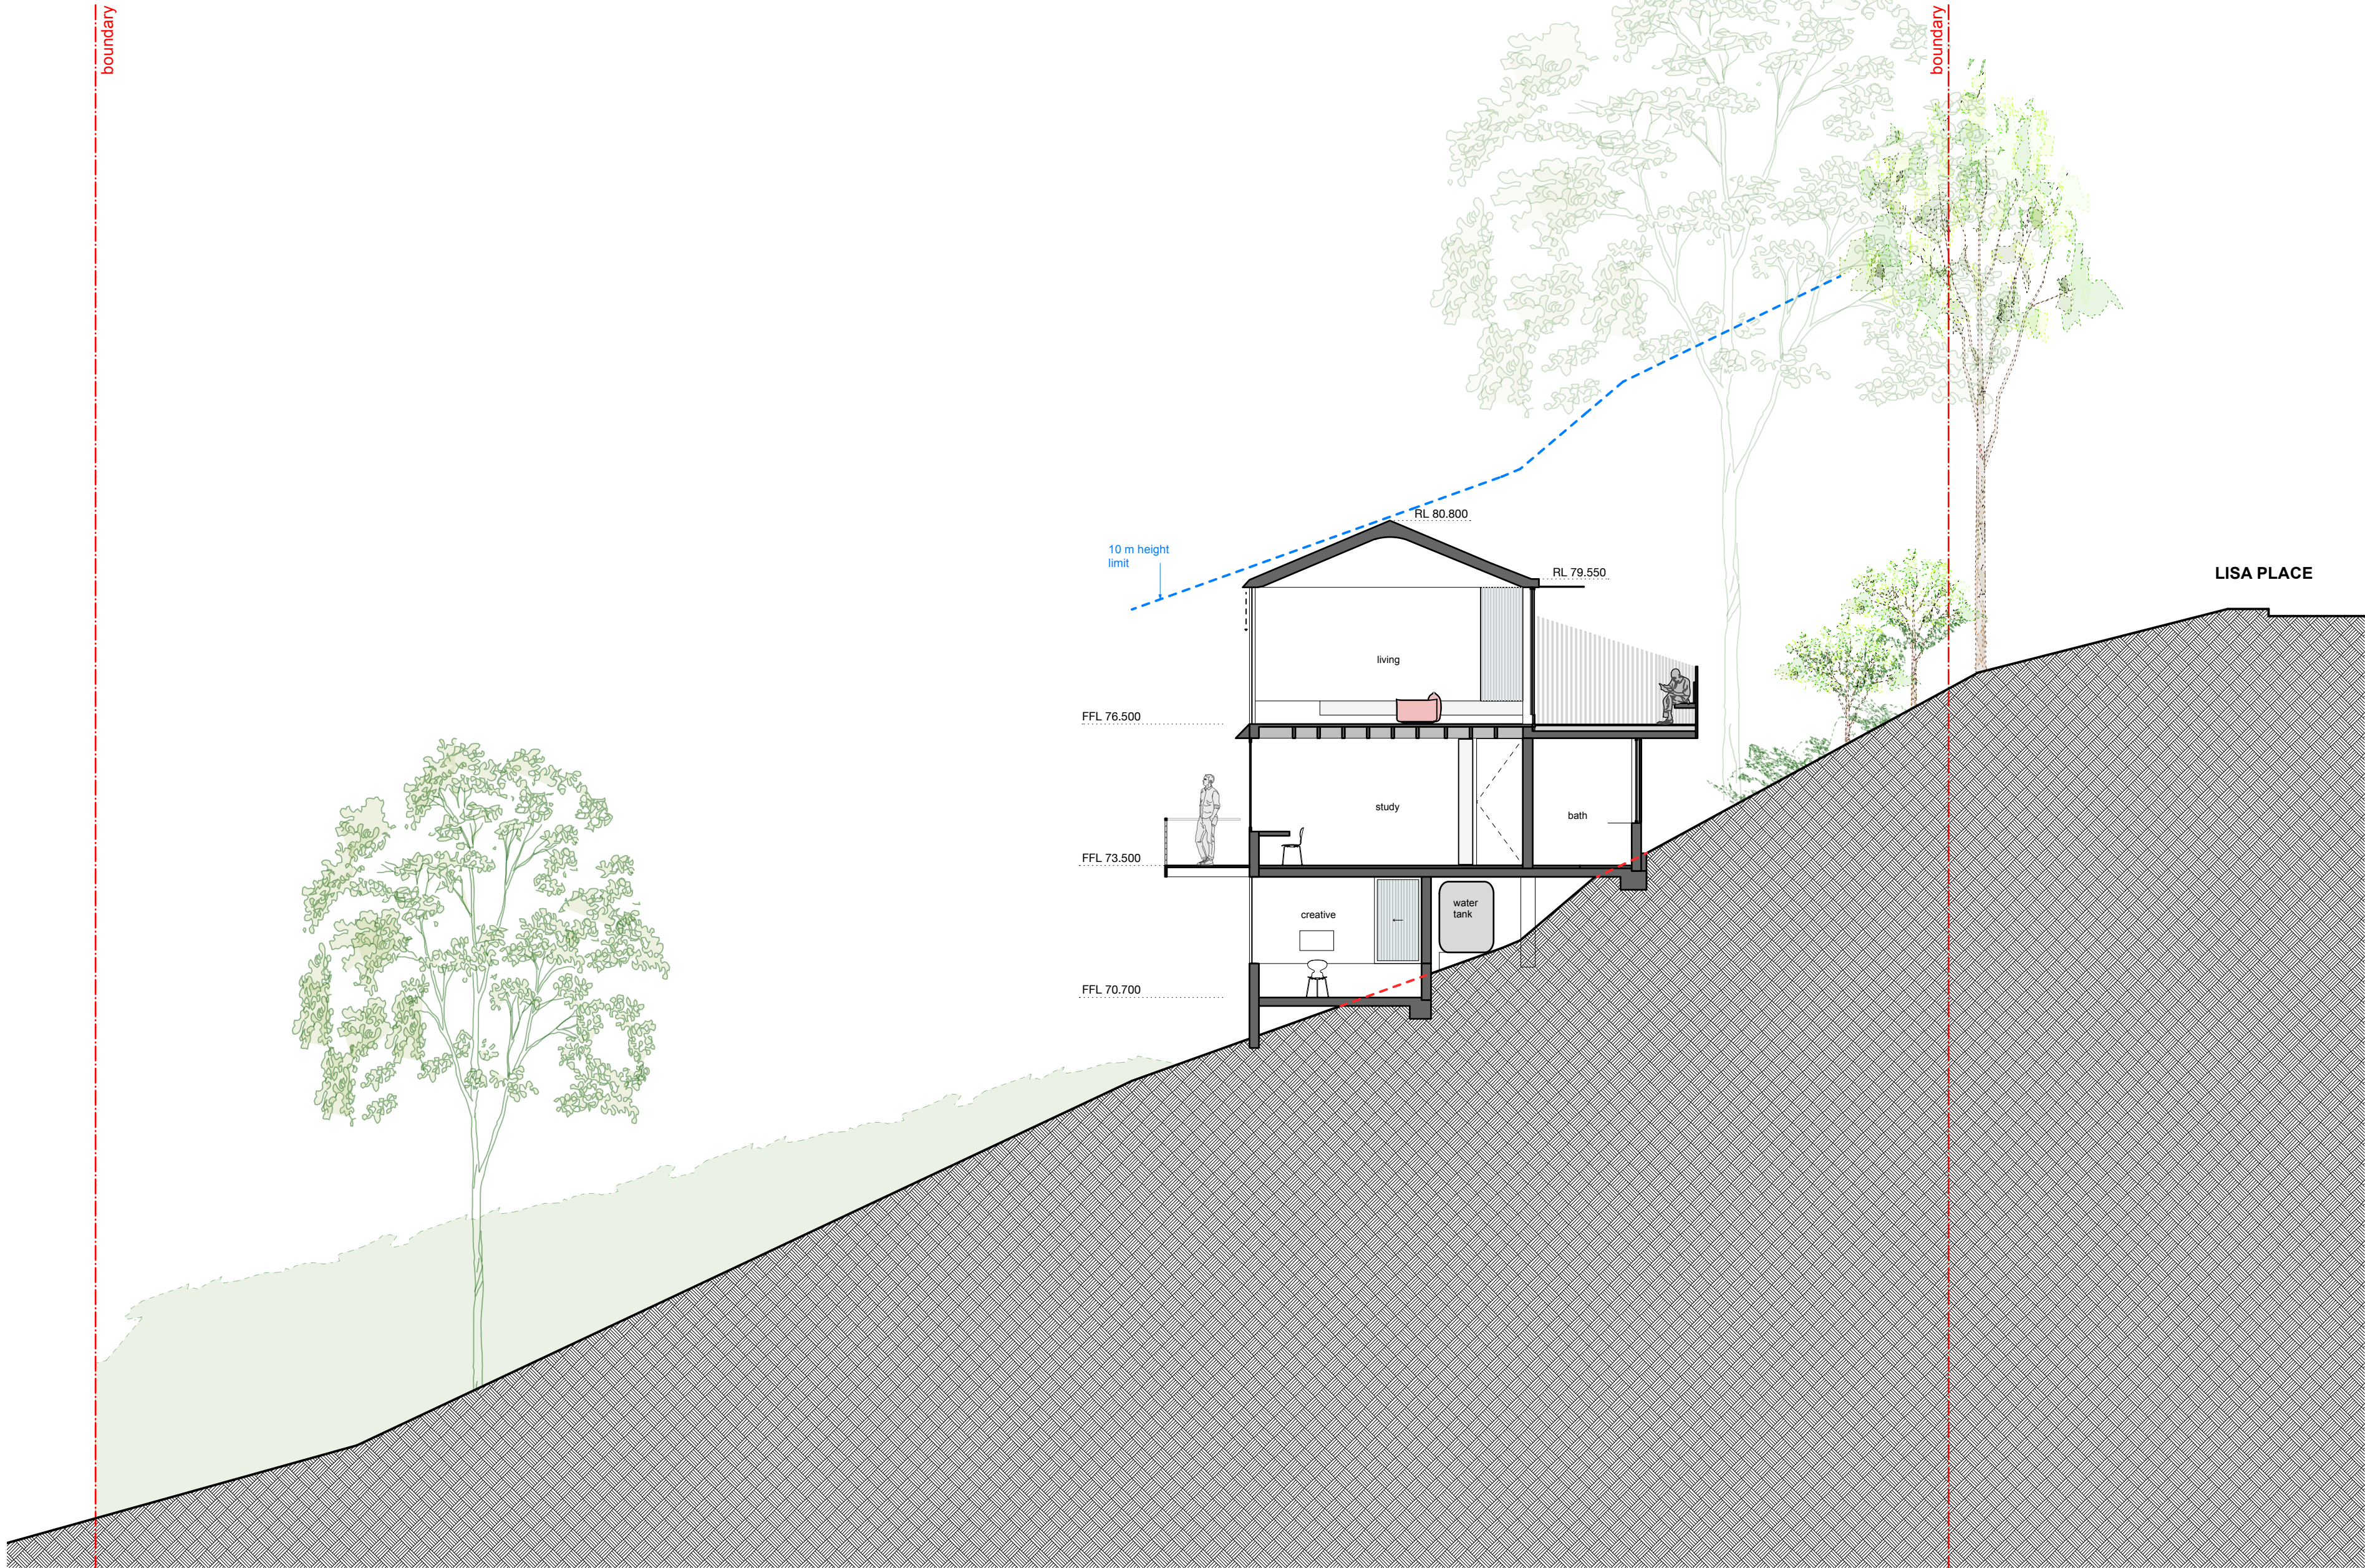


section a

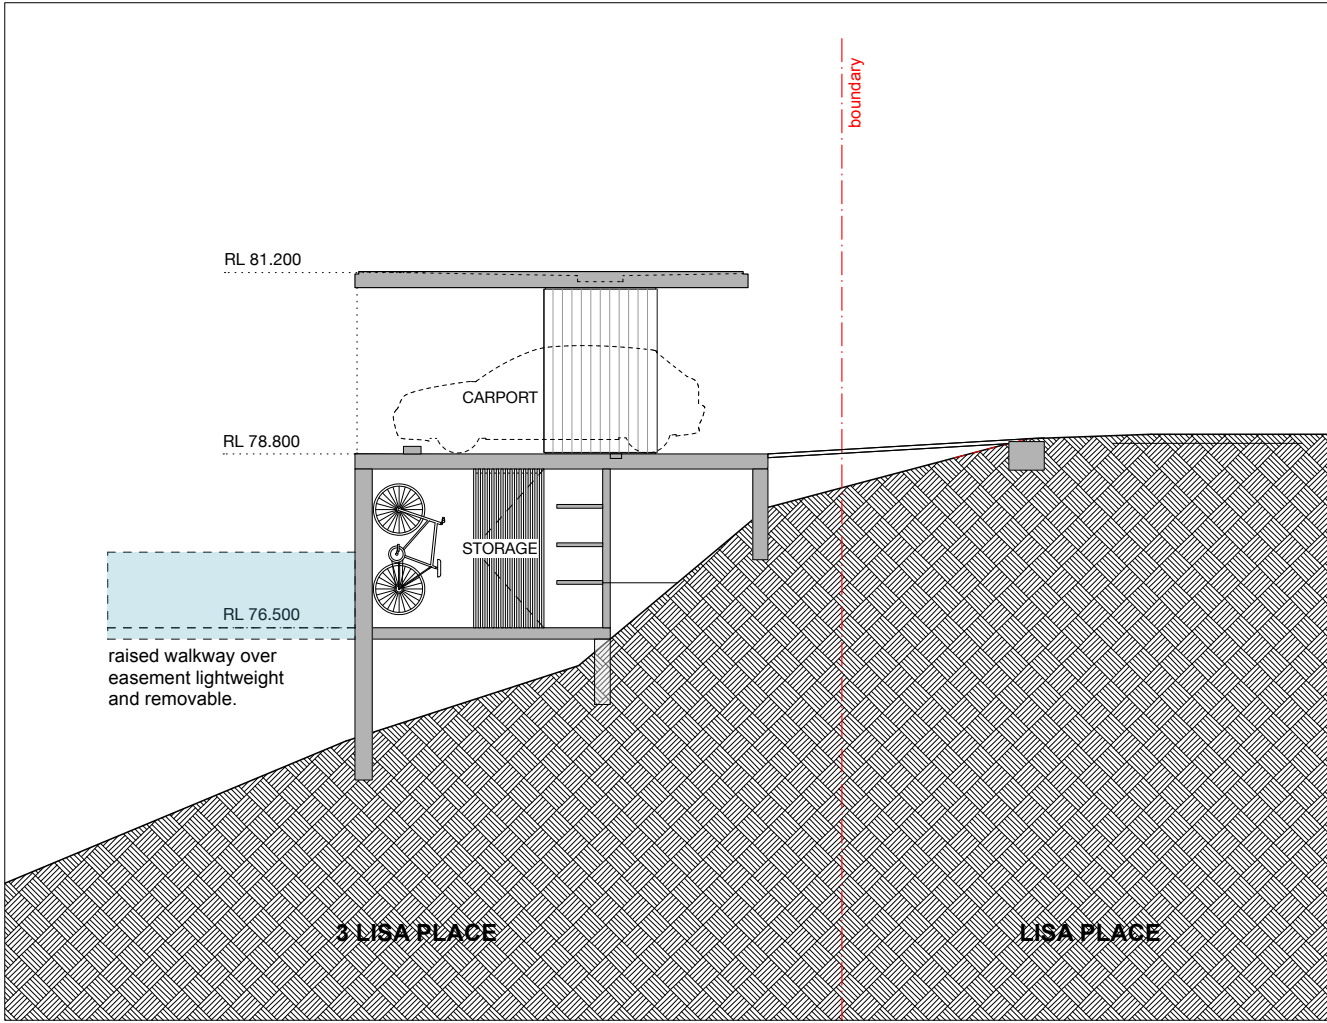


section

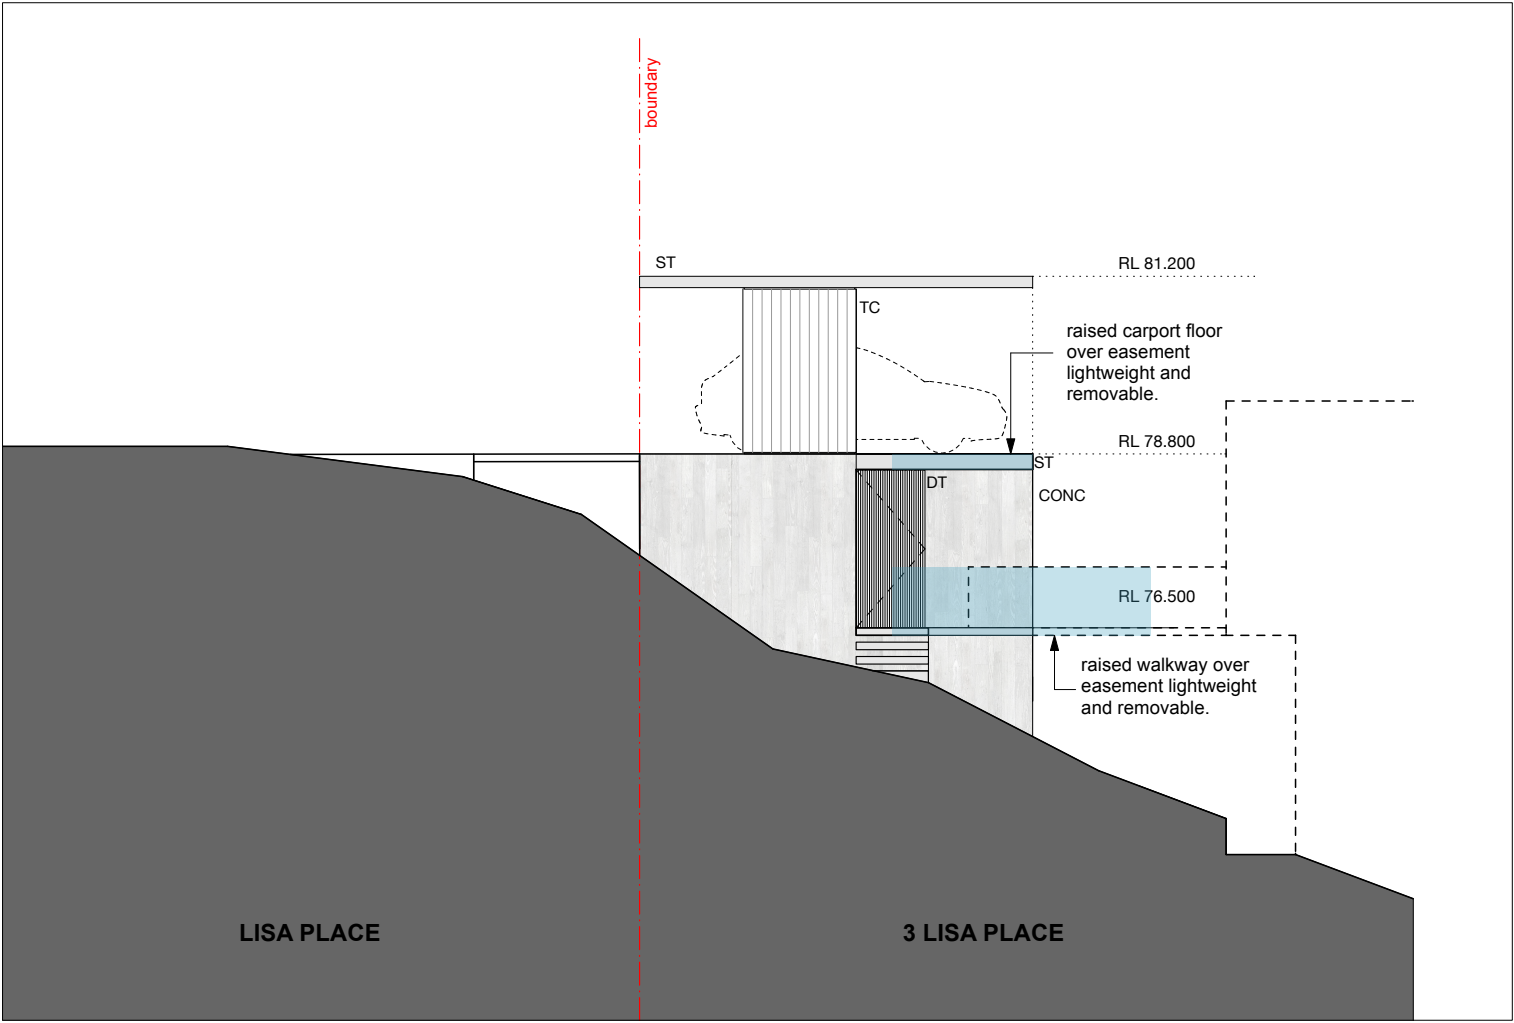


north elevation

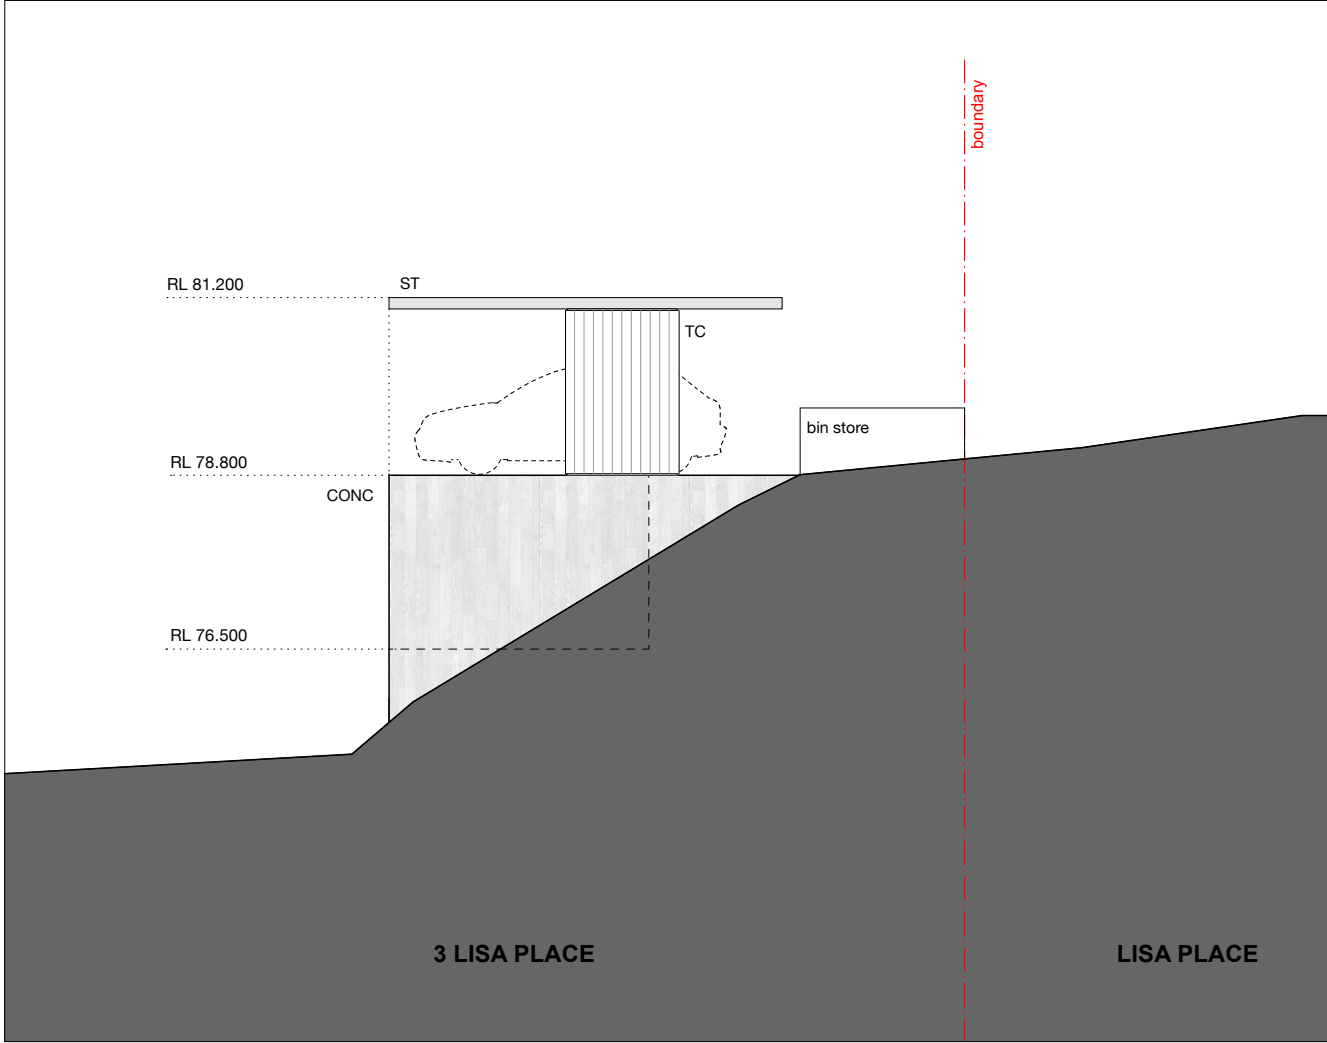


south elevation

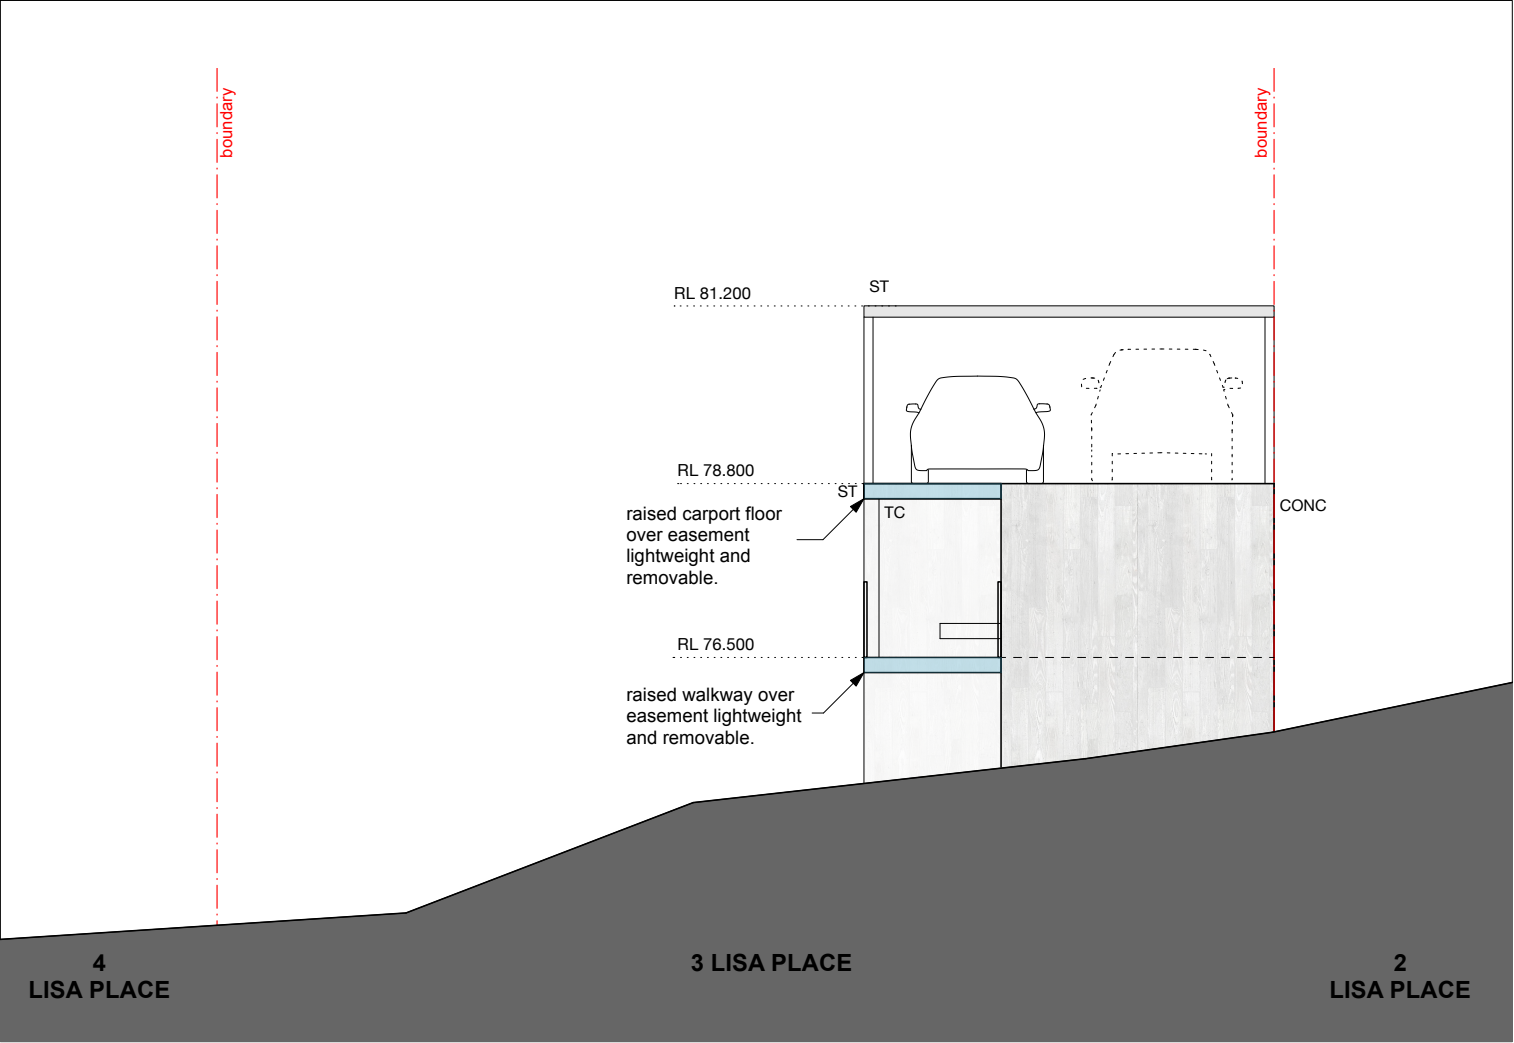


west elevation

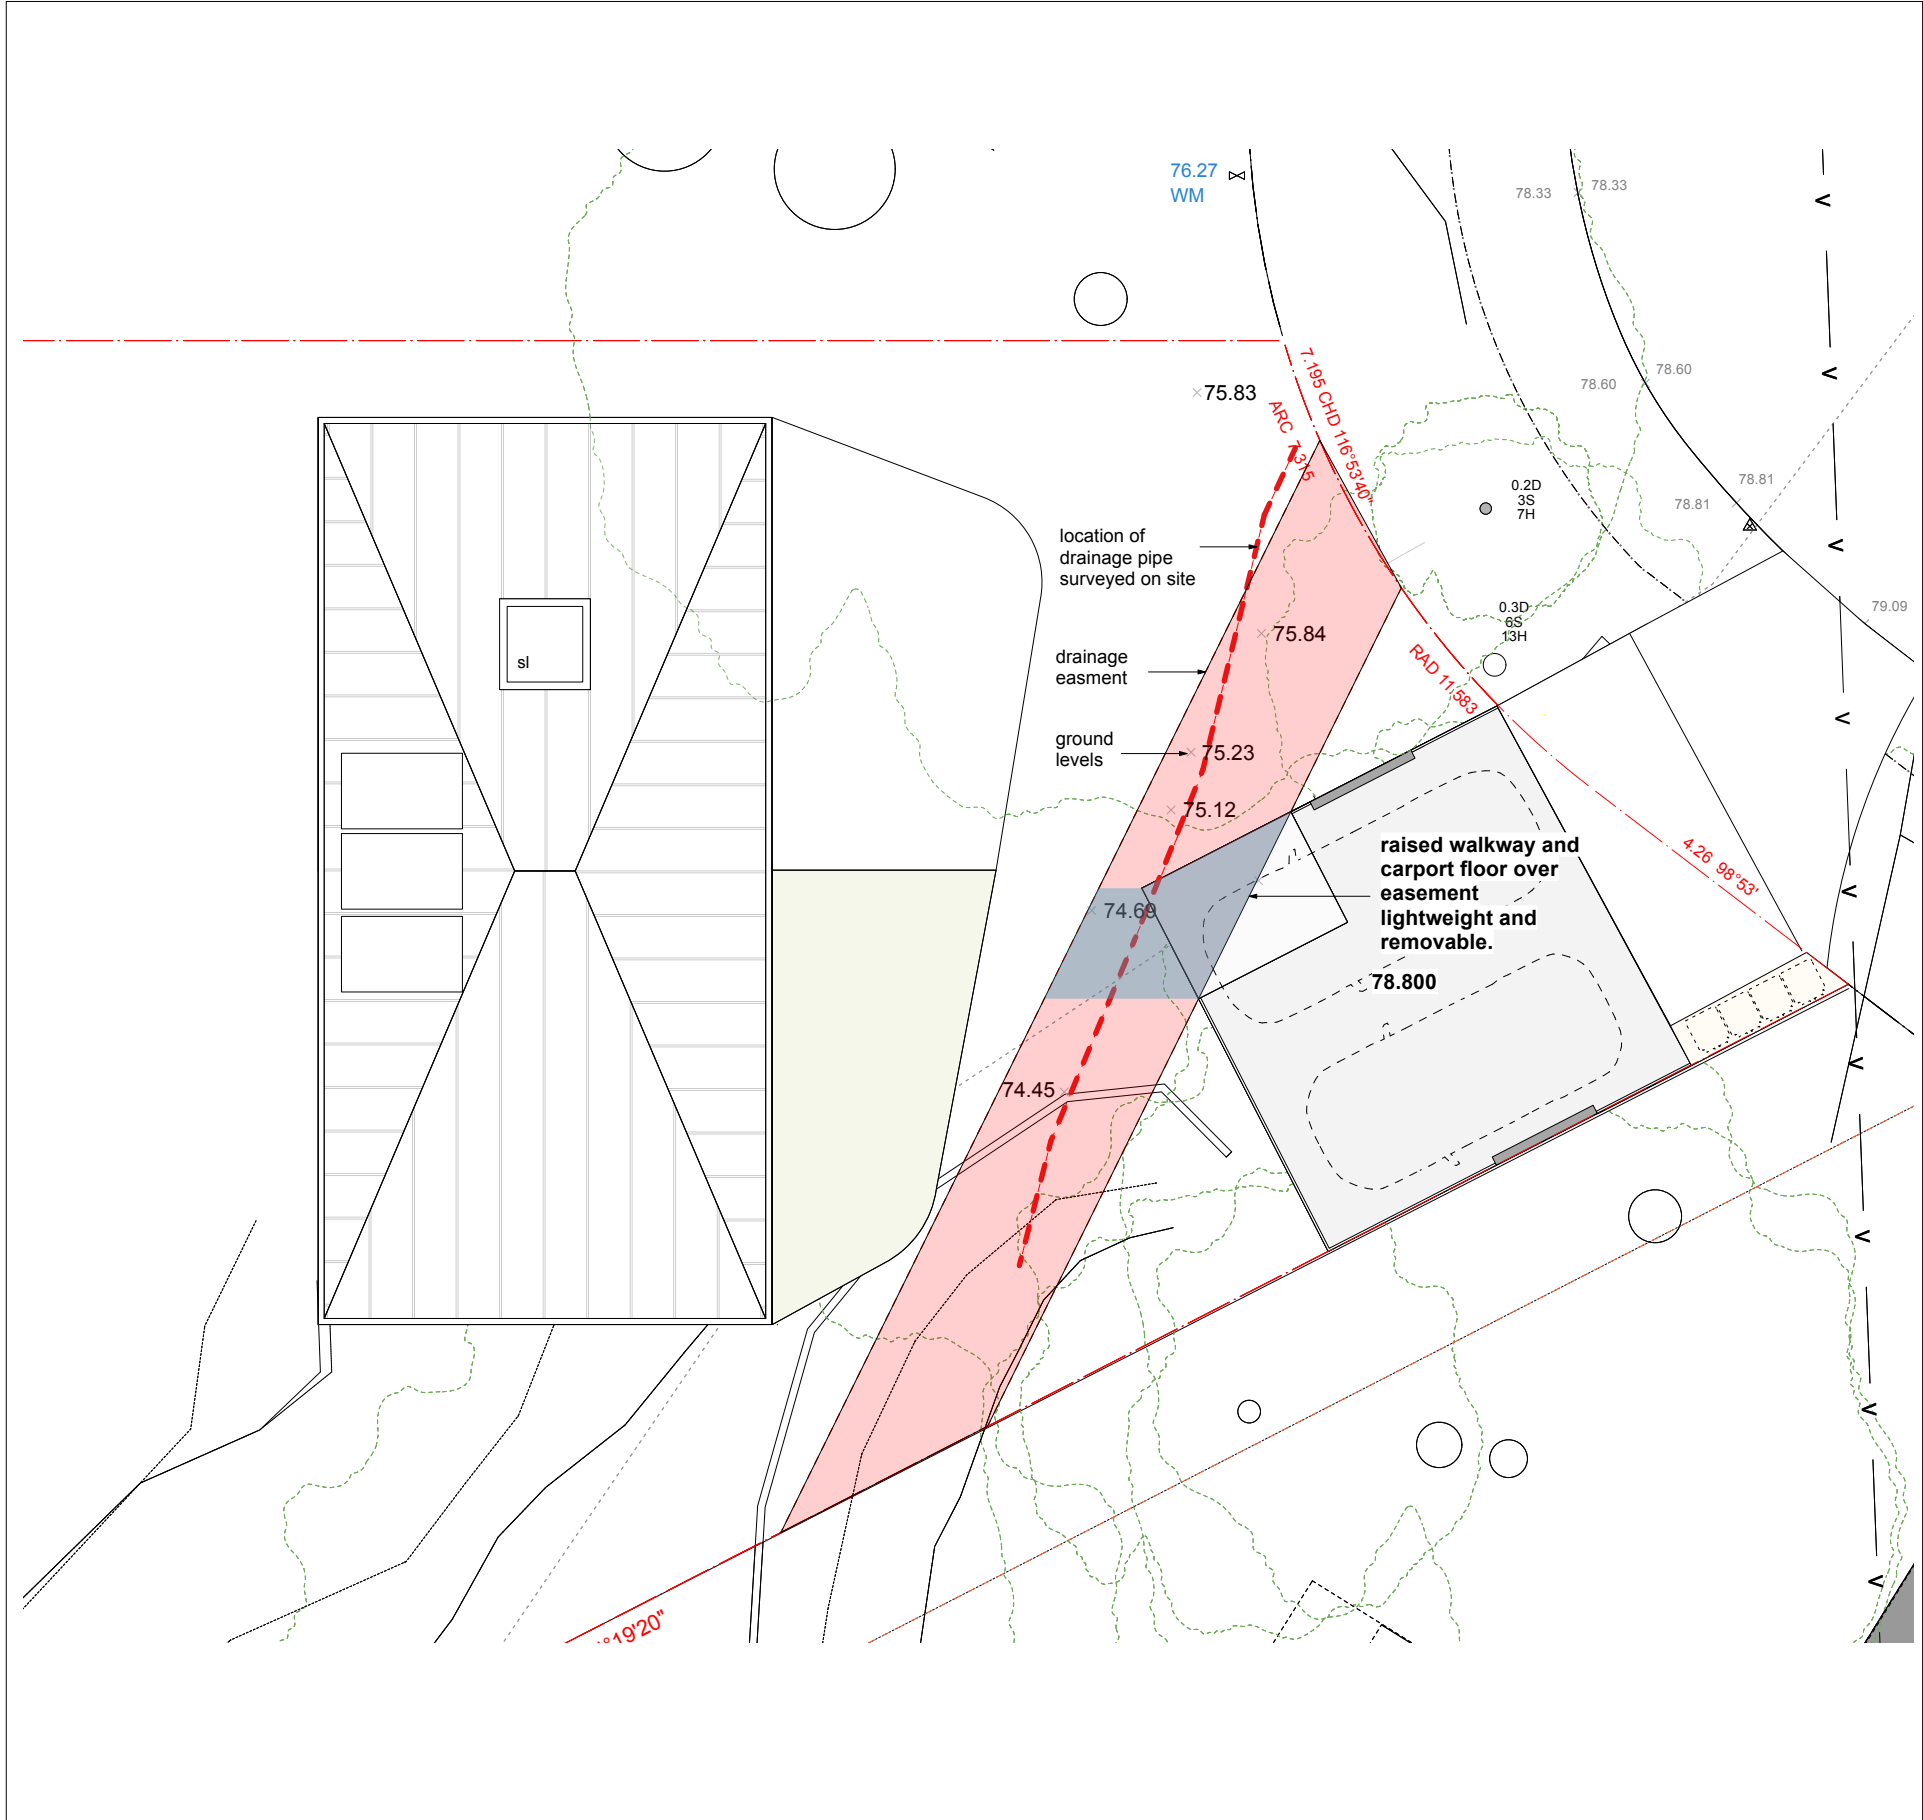


location of stormwater pipe

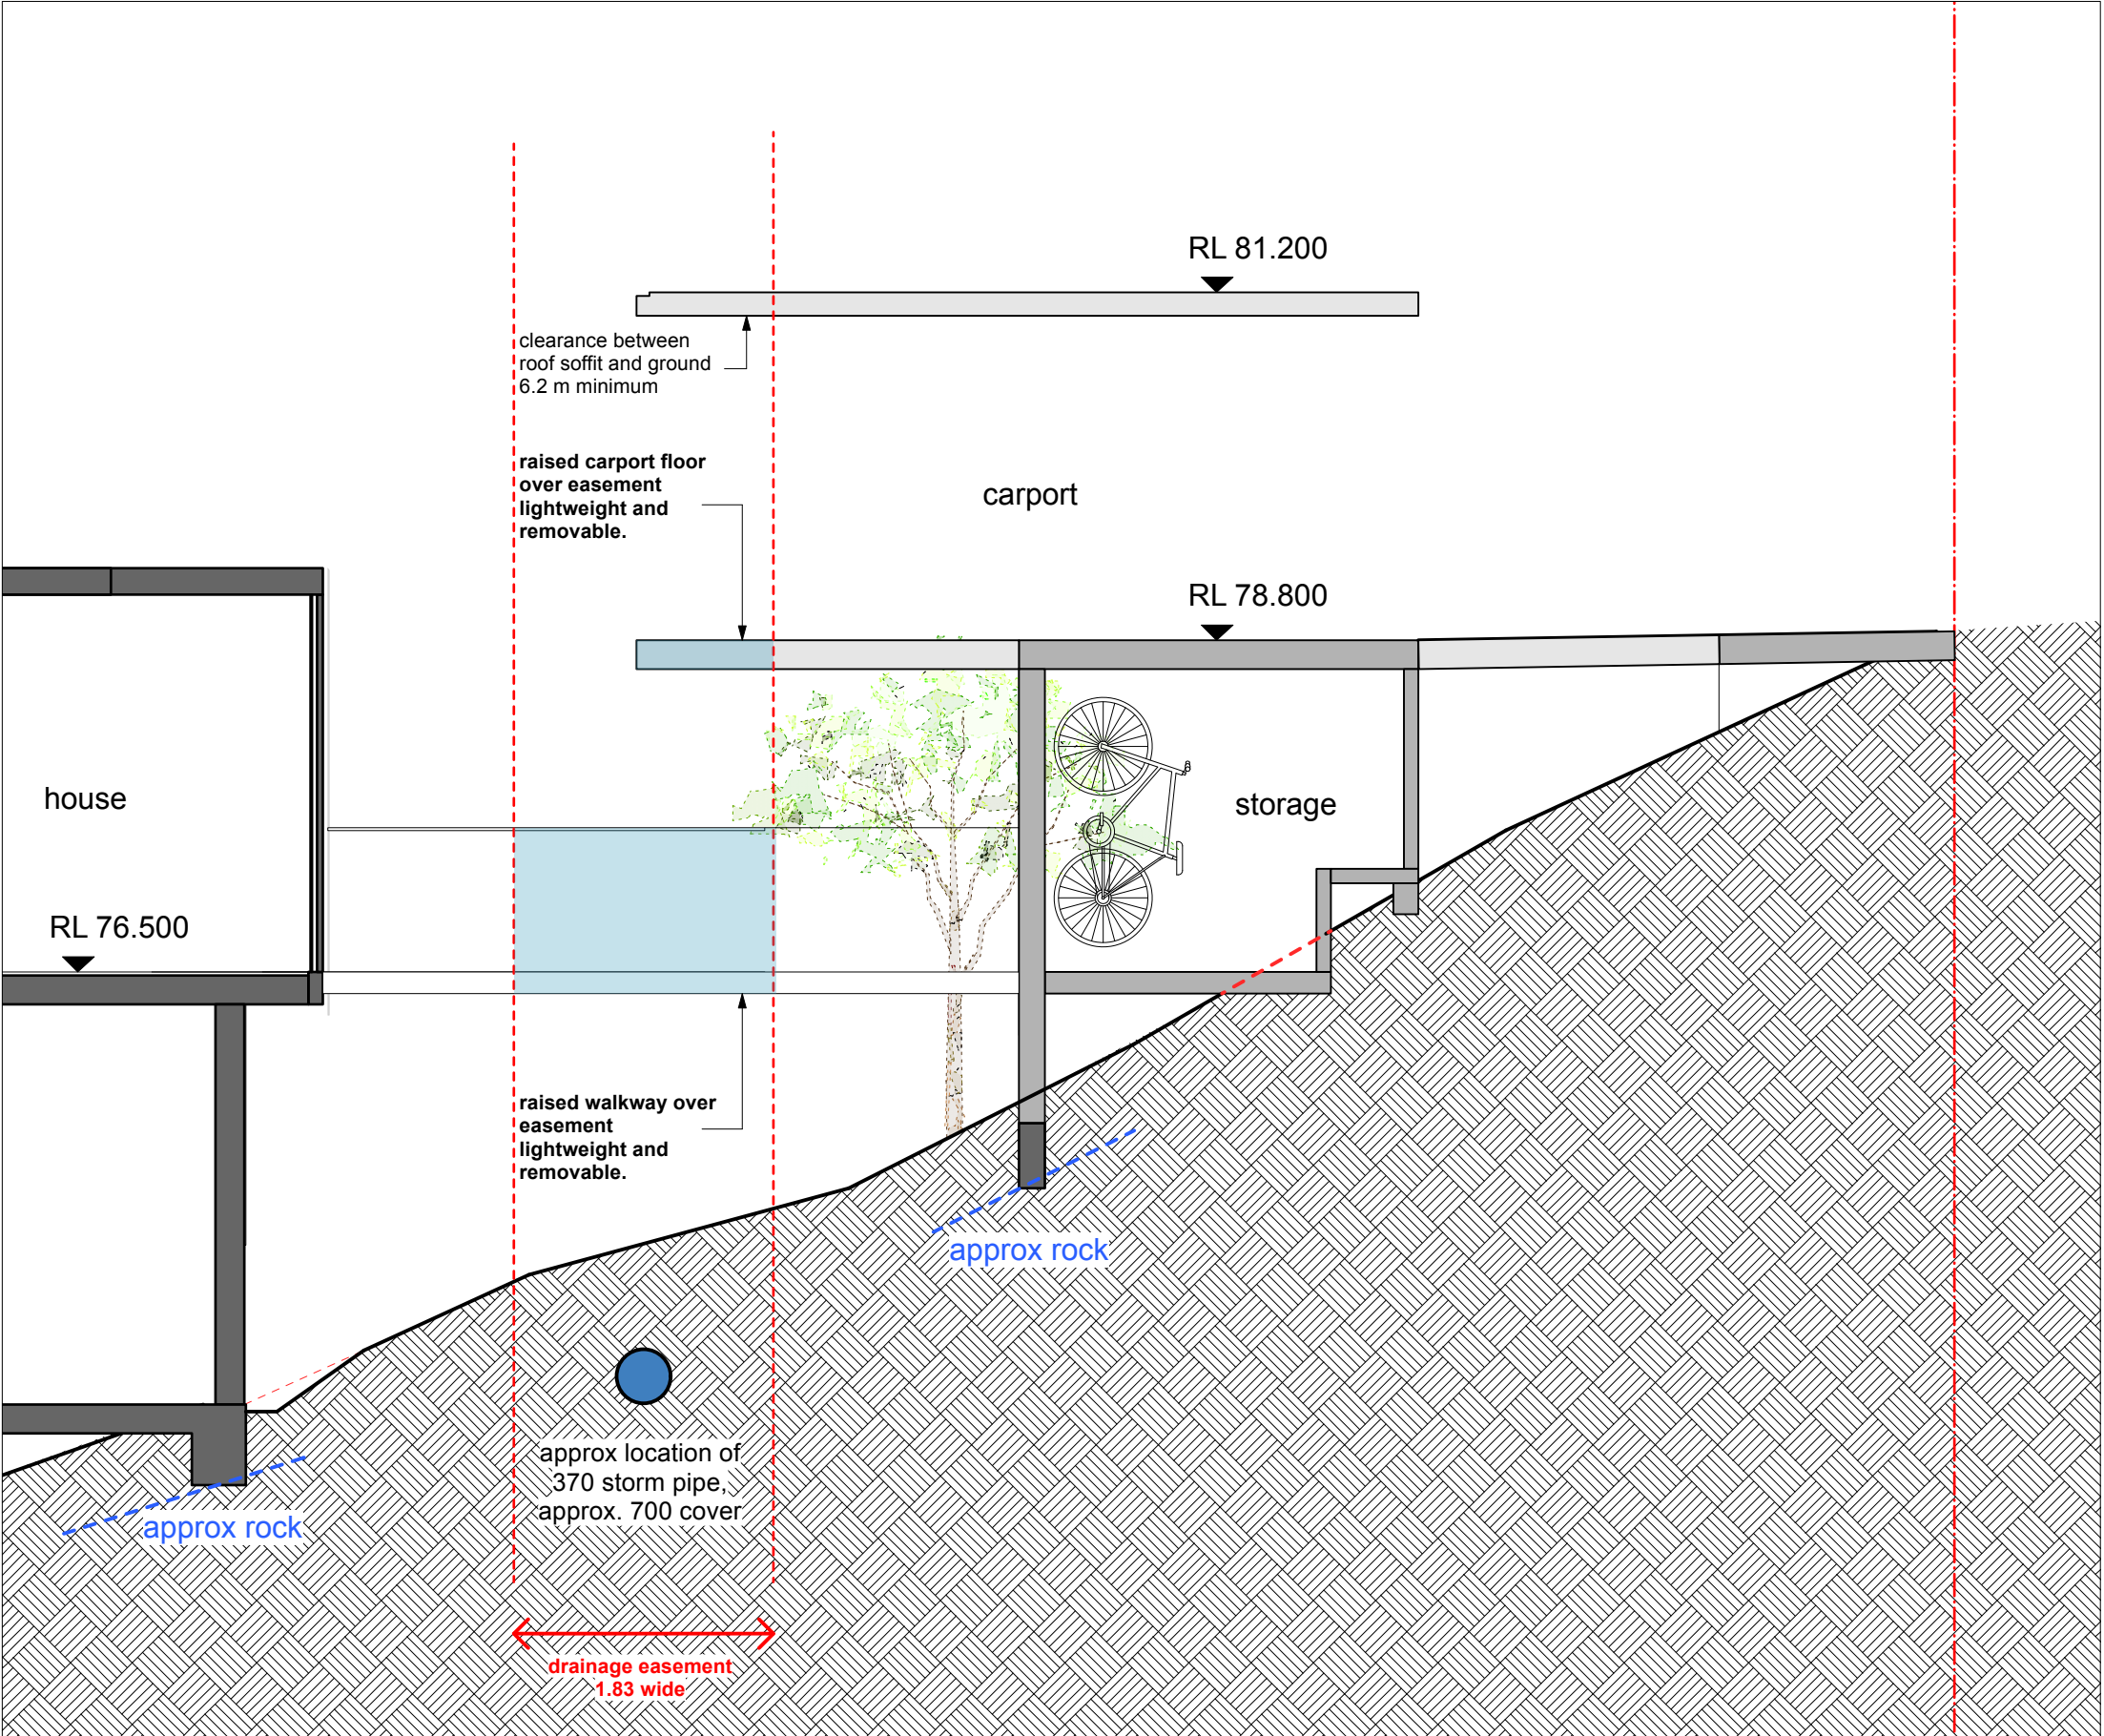

section @ easment

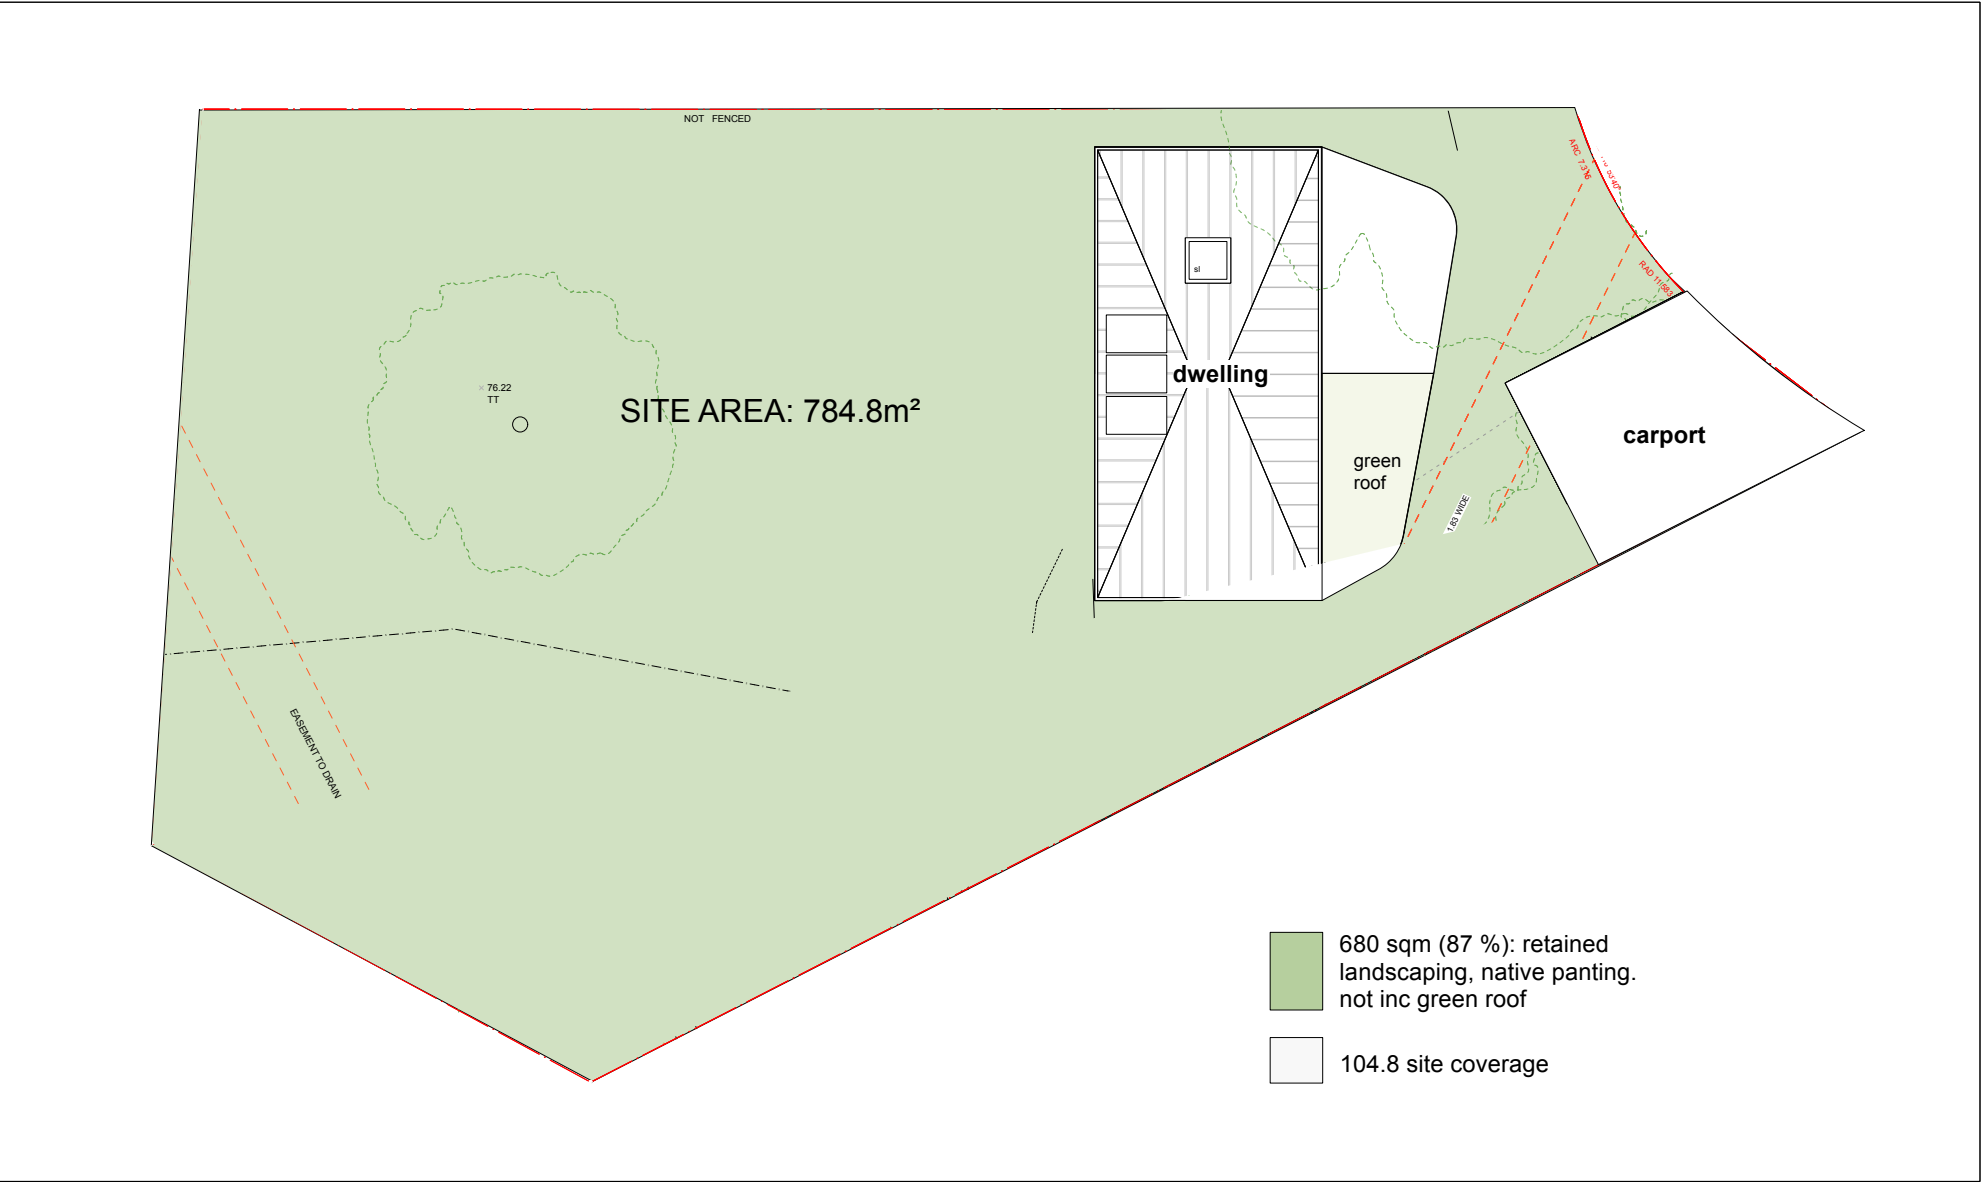

LANDSCAPING

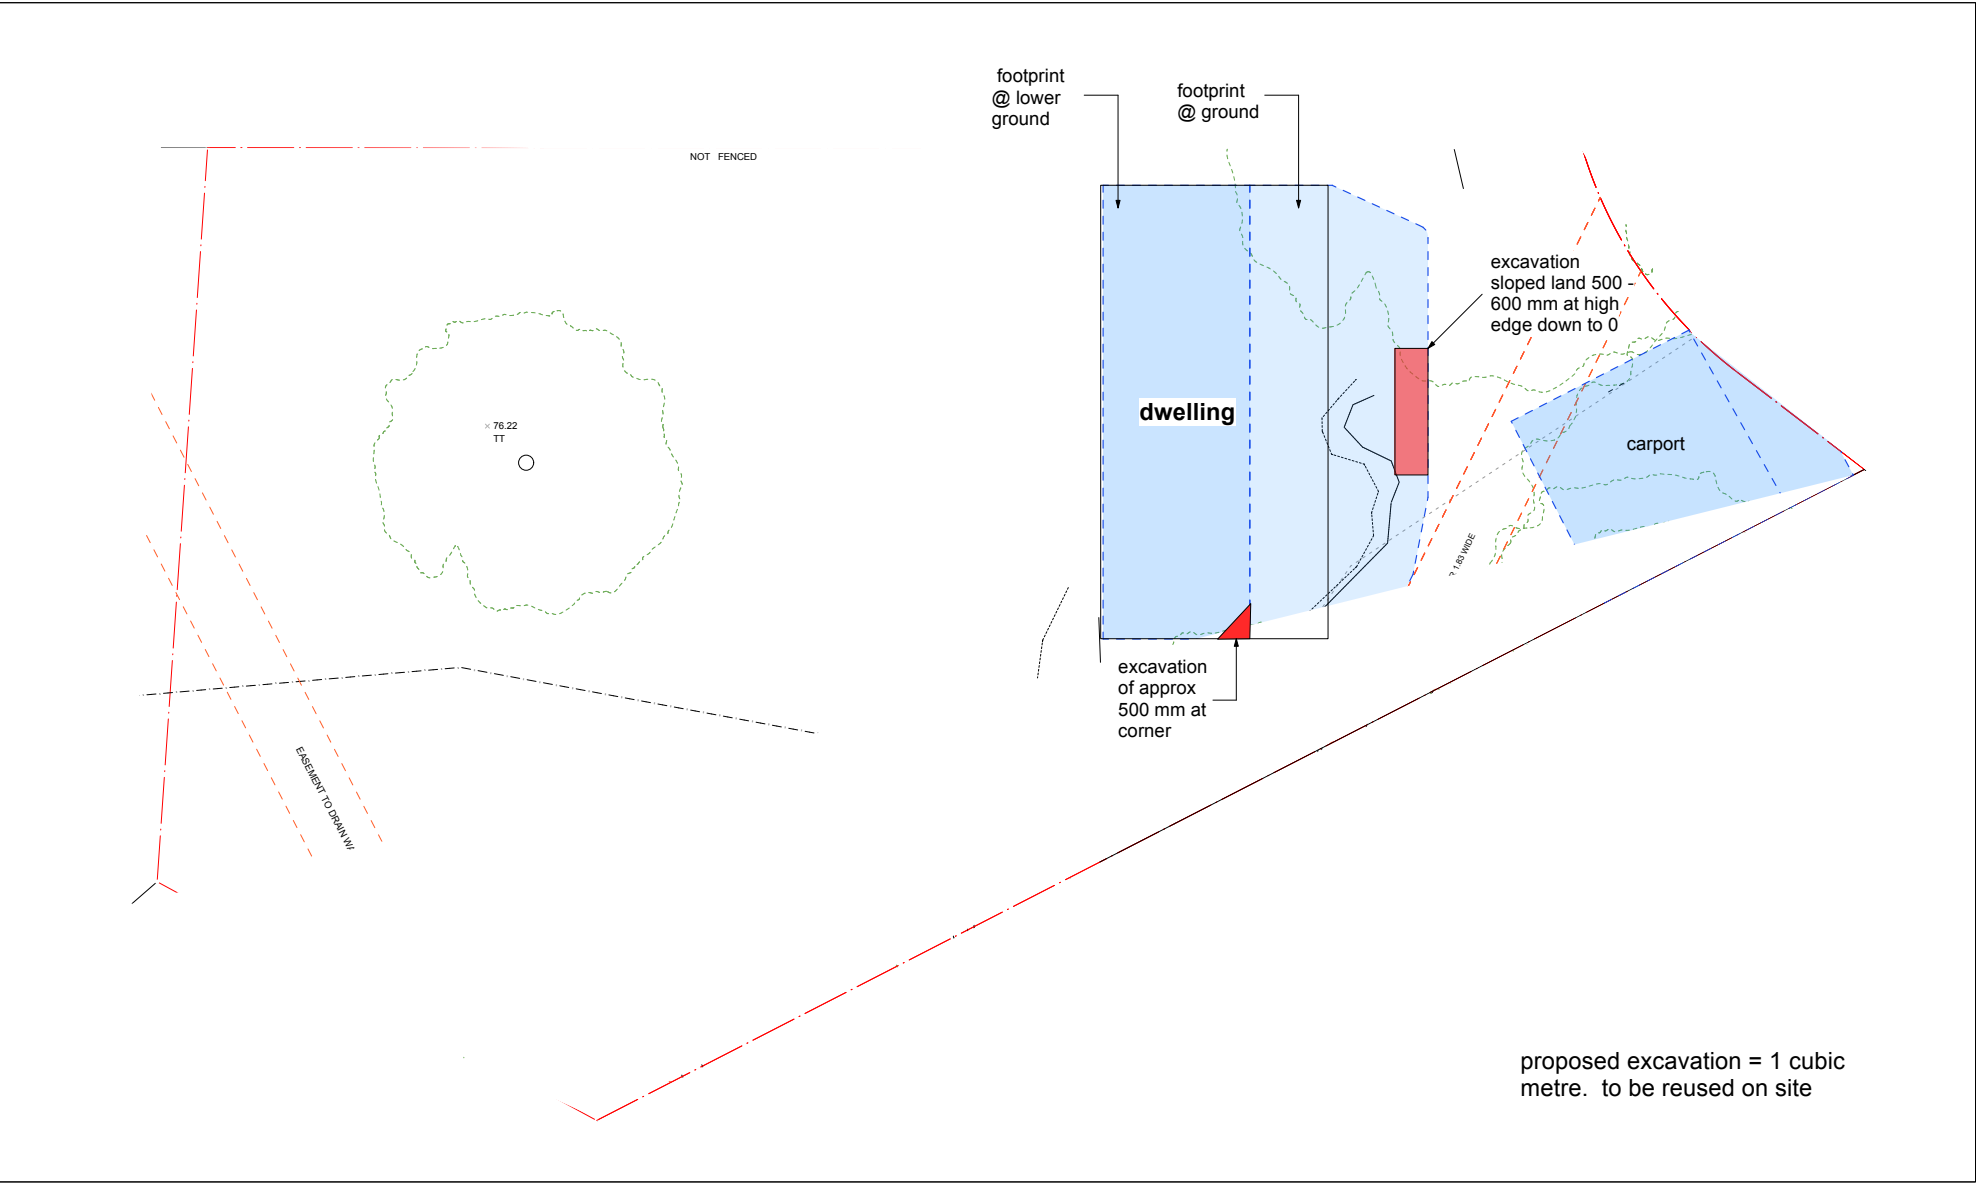

EXCAVATION



concrete board form



metal roof



timber cladding
timber battens



timber cladding
timber battens



shadows diagrams @ 21 june - 9 am

 Additional shadow.
note: shadows from tree canopy not included

NOTE: NO ADDITIONAL SHADOWS PROPOSED

ALL DIMENSIONS AND LEVELS ARE TO BE CHECKED ON SITE PRIOR TO THE COMMENCEMENT OF WORK. USE ONLY FIGURED DIMENSIONS THIS DRAWING TO BE READ IN CONJUNCTION WITH ALL RELEVANT ARCHITECTURAL AND ENGINEERS DRAWINGS AND SECTIONS OF SPECIFICATIONS. THE CONTRACTOR SHALL MAKE HIMSELF FULLY AWARE OF THE SITE CONDITIONS.

normalised architect: Rory Brooks
COPYRIGHT: RORY BROOKS ARCHITECTS PTY LTD

Rory Brooks Architects

RBArchitects.com.au
ARB 8149

+61 489 759 953
info@RBArchitects.com.au



ISSUE DATE AMENDMENTS

CLIENT REV SCALE
PROJECT DRAWING
3 Lisa Place
Bilgola Plateau

Shadow Diagram 21 June - 9 am

SD01



shadows diagrams @ 21 june - 12 pm

 Additional shadow.
note: shadows from tree canopy not included





shadows diagrams @ 21 june - 3 pm

 Additional shadow.
note: shadows from tree canopy not included

