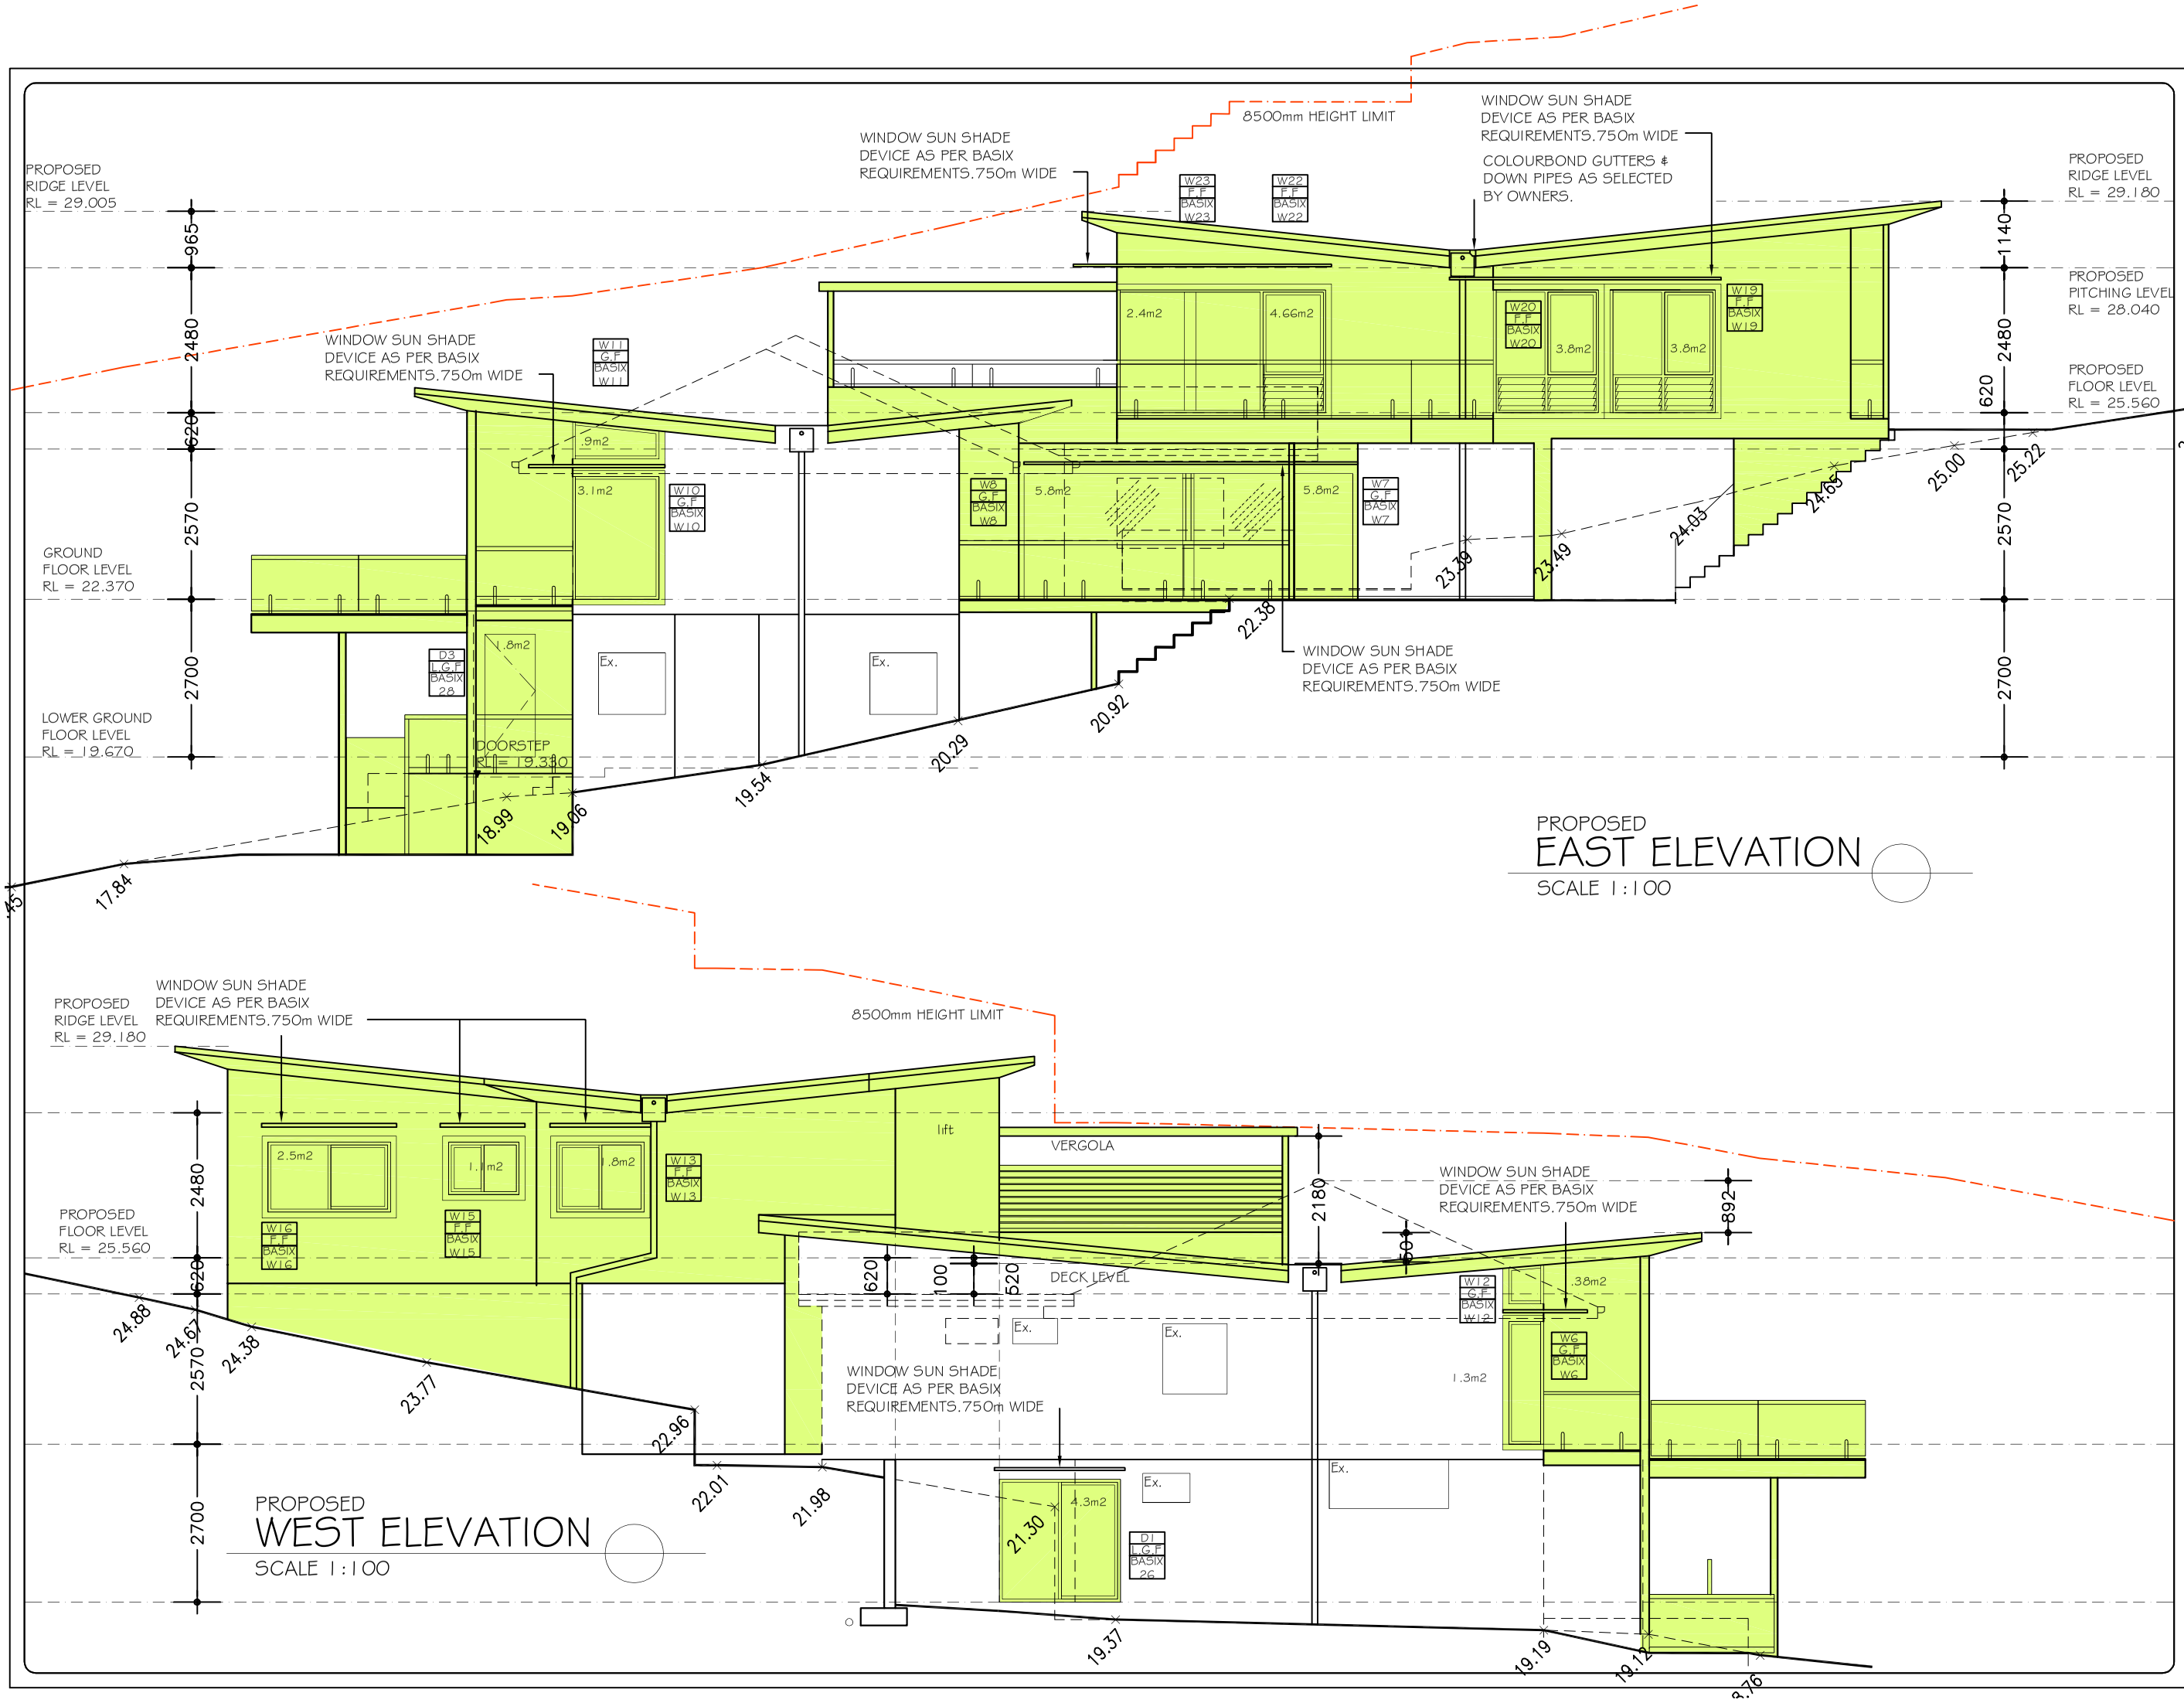

A3

ELEVATION

SHEET No : DA09

SCALE: 1:100

DATE: 16.02.2016

REV:

JOB: 24/15

CLIENT : Mr & Mrs R. & J. RAINE

PROPOSED : ALTERATIONS AND ADDITIONS TO EXISTING RESIDENCE.

ADDRESS : 56 CENTRAL ROAD, AVALON NSW 2107 DP 359416 LOT 33A LGA PITTWATER COUNCIL

Architectural Drafting Services
0404 037 606
email:sammyfedele@iprimus.com.au

Sammy Fedele
abn 36 627 664 311