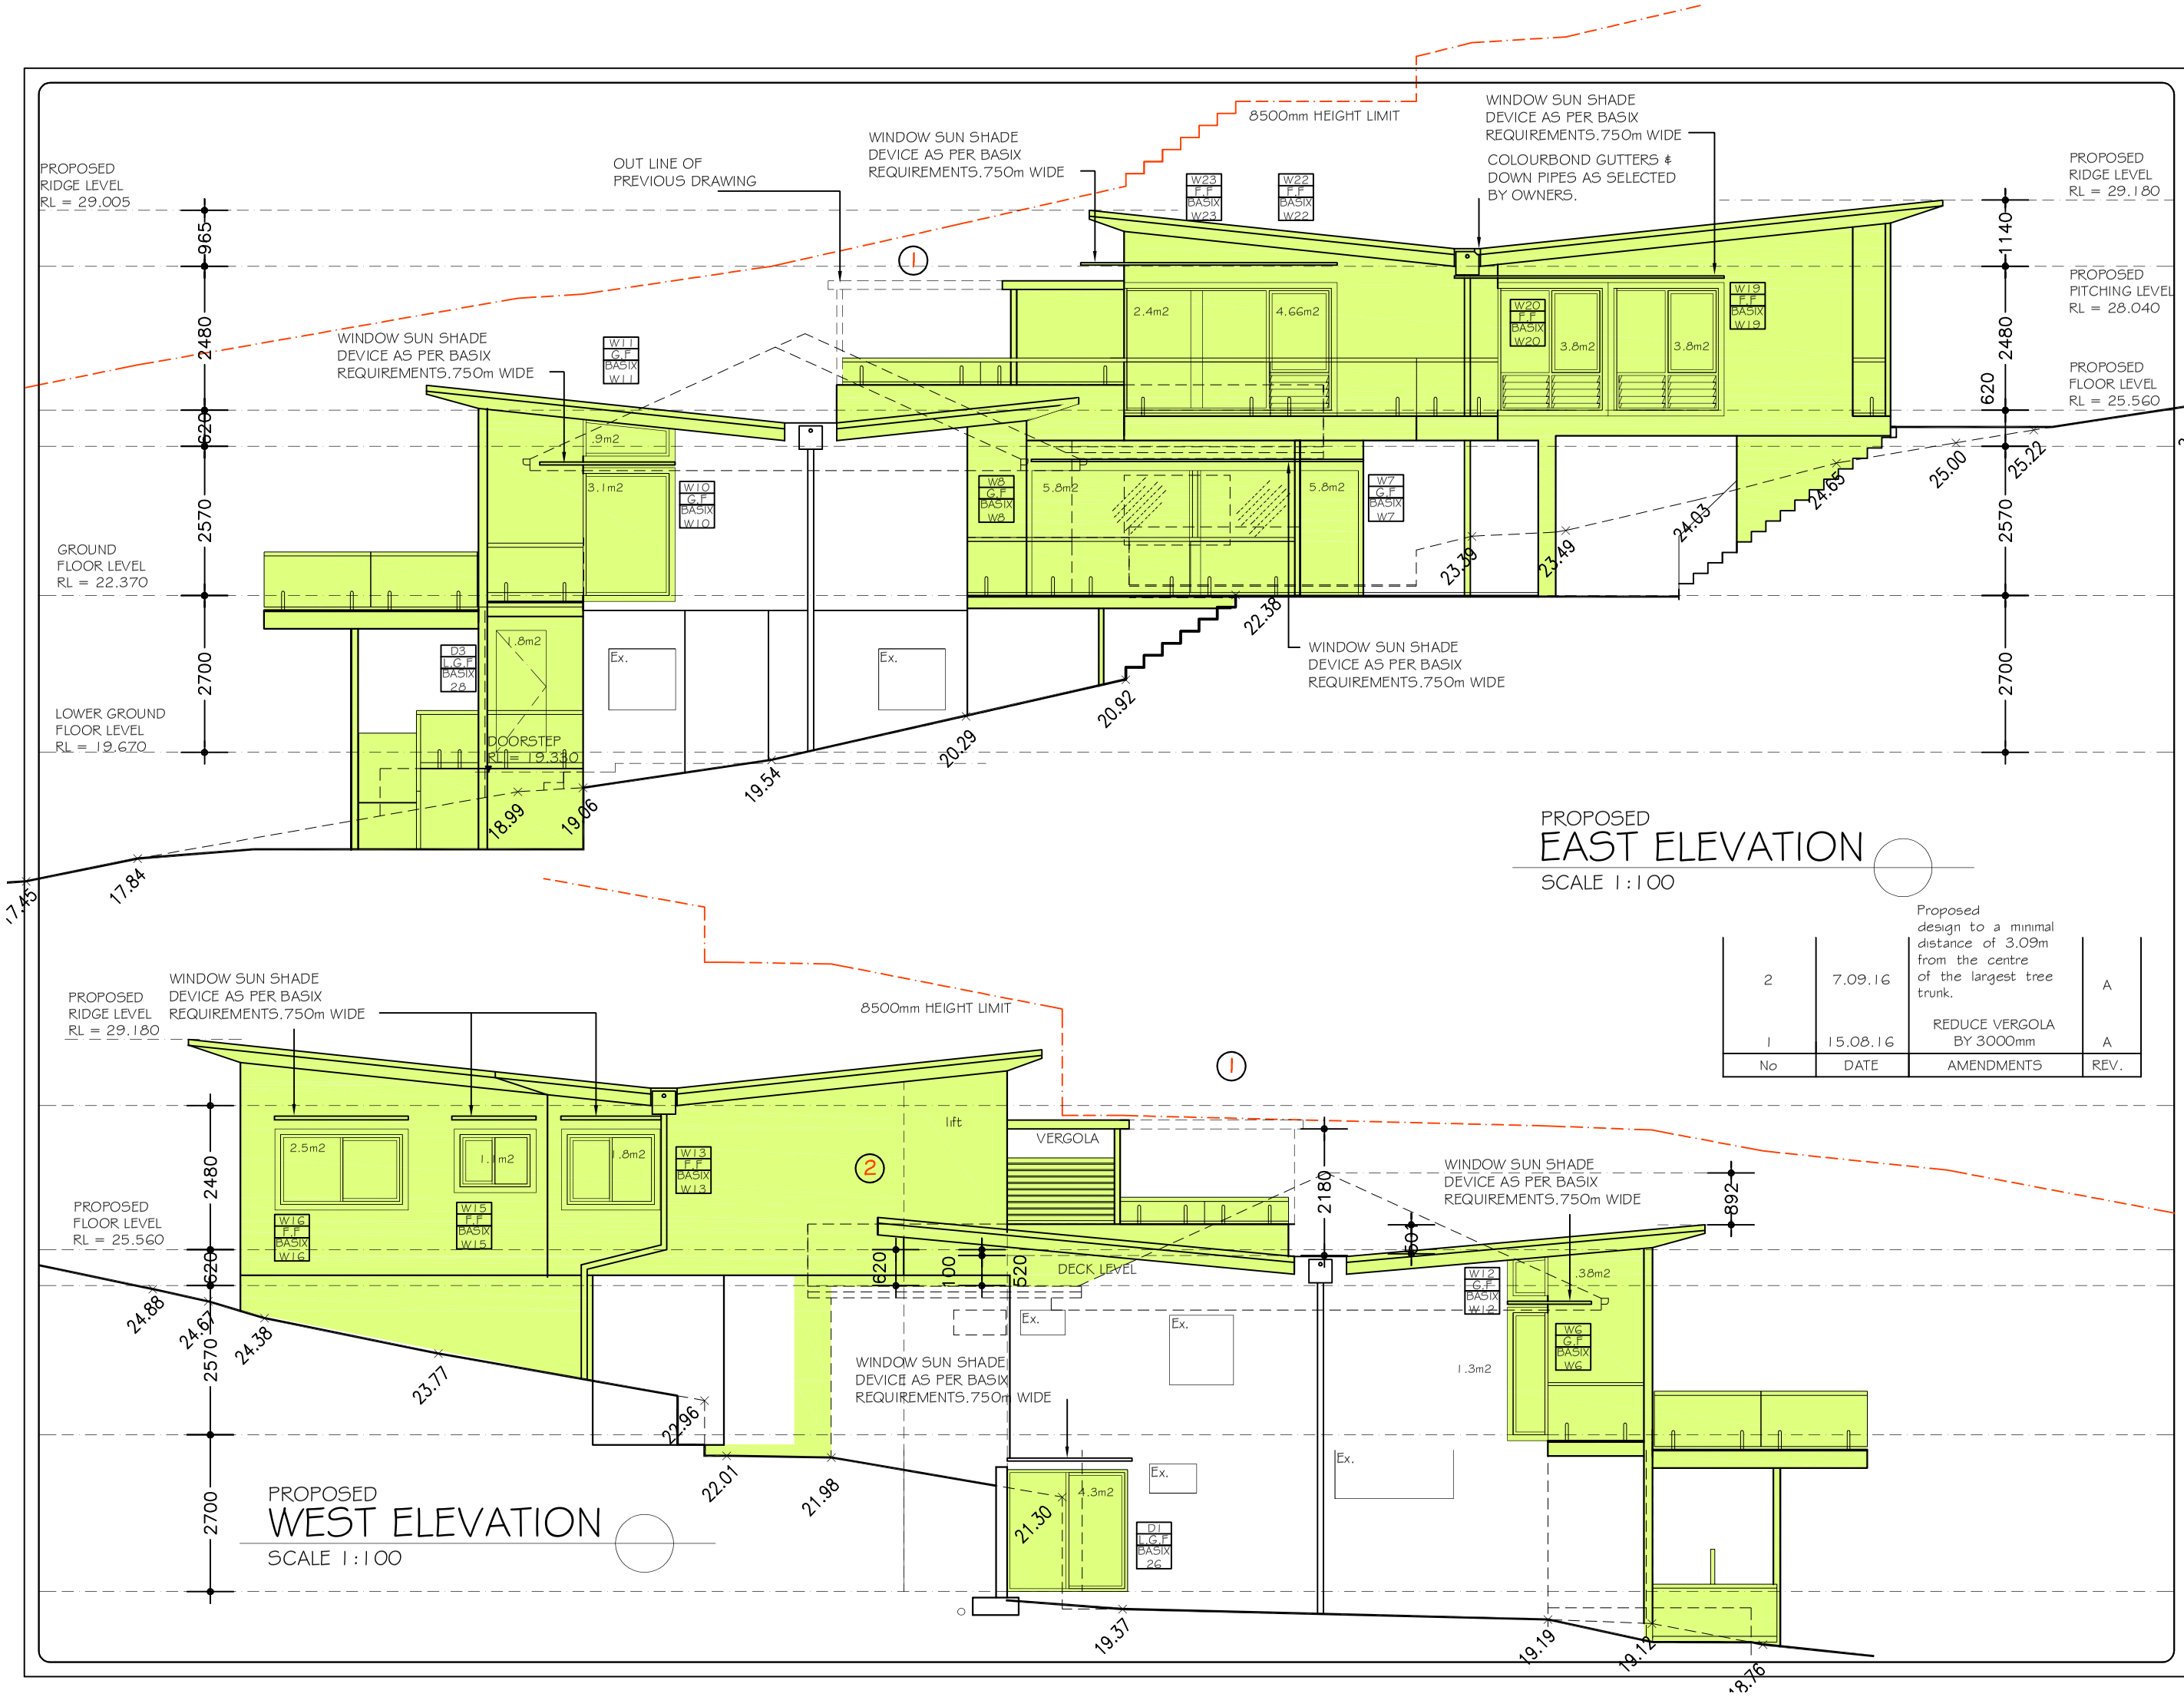

No	DATE	AMENDMENTS	REV.
2	7.09.16	Proposed design to a minimal distance of 3.09m from the centre of the largest tree trunk.	A
1	15.08.16	REDUCE VERGOLA BY 3000mm	A

A3

ELEVATION

SHEET No : DA09

SCALE: 1:100

DATE: 16.02.2016

REV:

JOB: 24/15

CLIENT : Mr & Mrs R. & J. RAINE

PROPOSED : ALTERATIONS AND ADDITIONS TO EXISTING RESIDENCE.

ADDRESS : 56 CENTRAL ROAD, DP 359416 AVALON LOT 33A NSW 2107 LGA PITTWATER COUNCIL

Architectural Drafting Services
0404 037 606
email:sammyfedele@primus.com.au
Sammy Fedele
abn 36 627 664 311