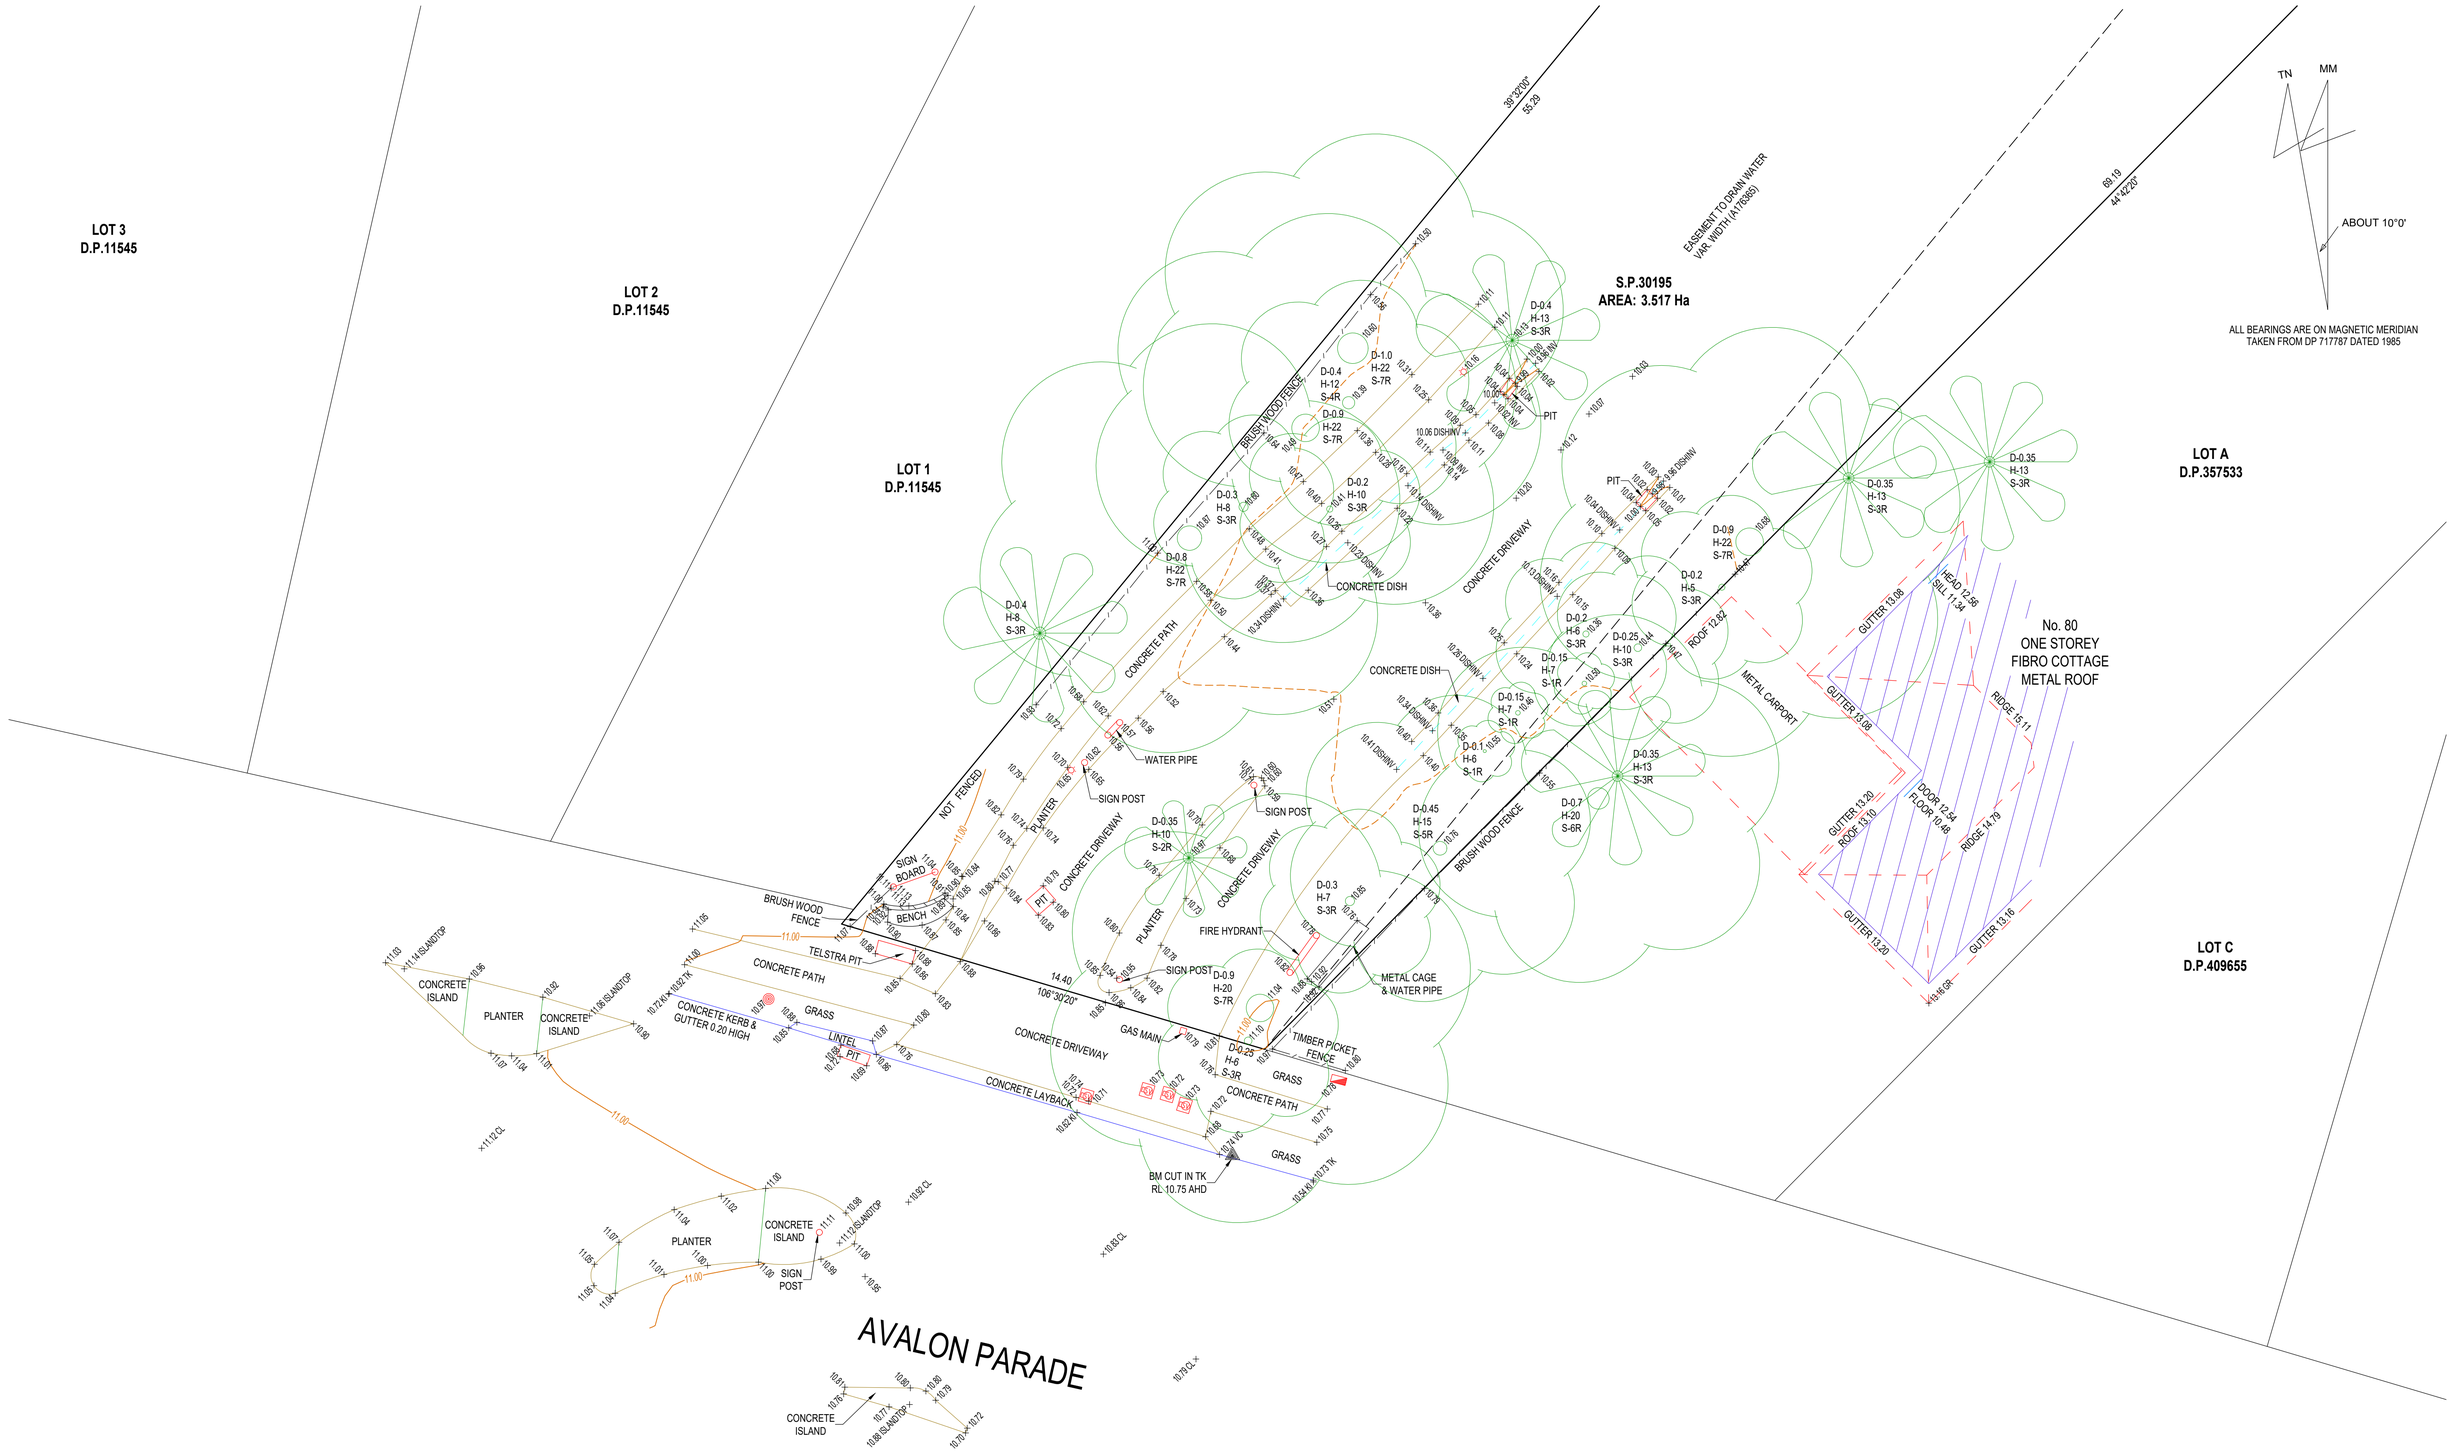

Sydney Surveyors
SUITE 7/14 FRENCH AVENUE, BANKSTOWN
PH: 02 9708 0177 FAX: 02 9708 0255 E: info@sydneysurveyors.com.au

NOTE: BOUNDARIES HAVE BEEN DEFINED FOR PLANNING & DESIGN PURPOSES
PROPOSED STRUCTURES ON OR NEAR BOUNDARIES OF THE LAND MUST BE SET OUT BY A REGISTERED SURVEYOR
THE EXACT LOCATION OF UNDERGROUND SERVICES IS UNKNOWN

BENCH MARK | TELSTRA PIT | WATER METER | SEWER MANHOLE | STOP VALVE
TREES | HYDRANT | GAS METER | POWER POLE | LIGHT POLE

SHEET 01 OF 01

IAN WICKS - ID000253
REGISTERED SURVEYOR

REF:	19125_1A
SCALE:	1:100 @A1
GRID:	
DATUM:	AHD
DATE:	06/05/2024

PLAN SHOWING PARTIAL DETAIL AND LEVELS AT

82 AVALON PARADE, AVALON BEACH

S.P. 30195

DIAL BEFORE YOU DIG
www.1100.com.au
The Essential First Step.